F.A.I. RTE.	SECTION	COUNTY	TOTAL SHEETS	SHEET NO.
80	(32, 47-4)K	GRUNDY	243	213
STA.	TO STA.			
FED. ROAD DIST. NO.	ILLINOIS	FED. AID PROJECT		
CONTRACT NO. 66294				

FINAL SURVEY — DATE / BY / SURVEYED / PLOTTED / TEMPLATE / NOTE BOOK / AREAS / AREAS CHECKED / NO.

ORIGINAL SURVEY — DATE / BY / SURVEYED / PLOTTED / TEMPLATE / NOTE BOOK / AREAS / AREAS CHECKED / NO.

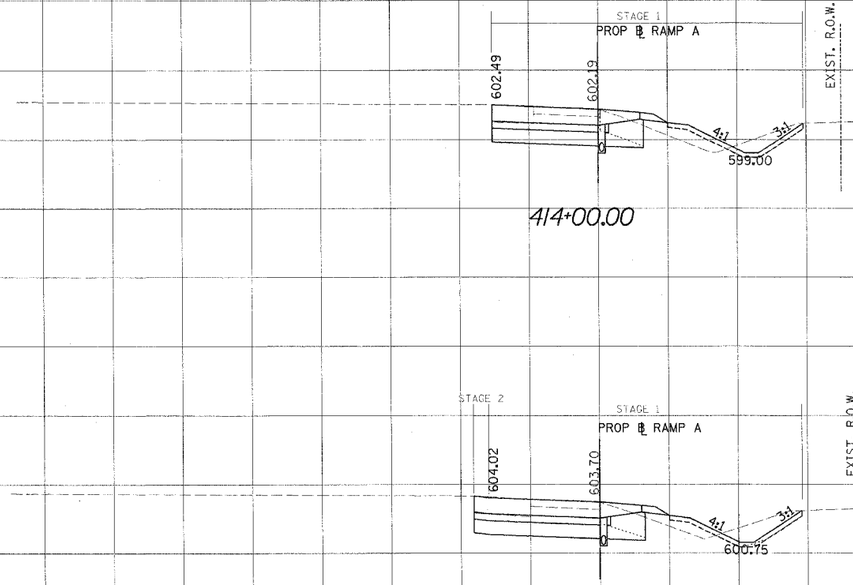

	STAGE 1	STAGE 2
CUT	6.4	0.0
FILL	1.0	0.0

ALL UNITS ARE SQUARE YARDS

	STAGE 1	STAGE 2
CUT	7.0	0.3
FILL	0.7	0.0

ALL UNITS ARE SQUARE YARDS

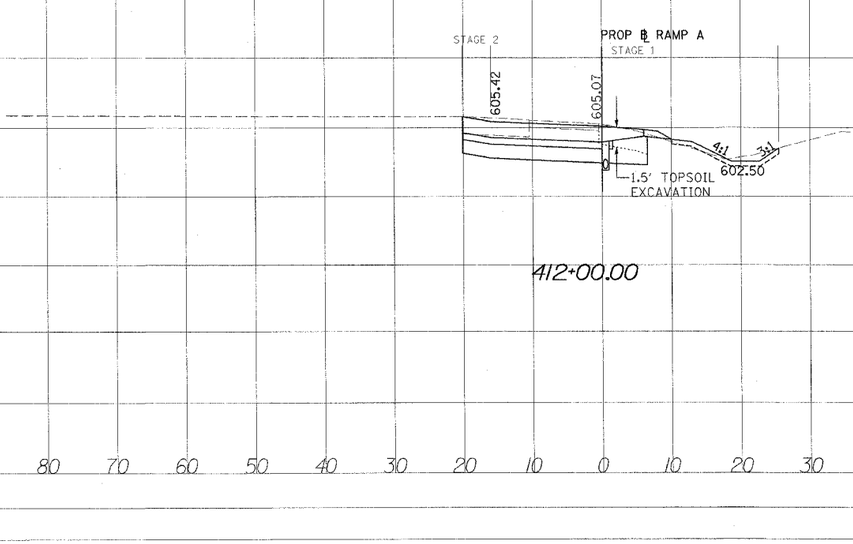

	STAGE 1	STAGE 2
CUT	6.8	0.7
FILL	0.0	0.0

ALL UNITS ARE SQUARE YARDS

RAMP A CROSS-SECTIONS

TEMPORARY PAVEMENT

140 130 120 110 100 90 80 70 60 50 40 30 20 10 0 10 20 30 40 50 60 70 80 90 100 110 120 130 140 150

SCALE: 1:10 HORIZ. 1:5 VERT.