F.A.I. RTE.	SECTION	COUNTY	TOTAL SHEETS	SHEET NO.
80	(32, 47-41K	GRUNDY	243	237
STA.	TO STA.			
FED. ROAD DIST. NO.	ILLINOIS	FED. AID PROJECT		
CONTRACT NO. 66294				

FINAL SURVEY — NOTE BOOK — NO. — SURVEYED — PLOTTED — TEMPLATE — AREAS — AREAS CHECKED — BY — DATE

ORIGINAL SURVEY — NOTE BOOK — NO. — SURVEYED — PLOTTED — TEMPLATE — AREAS — AREAS CHECKED — BY — DATE

630 625 620 615 610 605 600

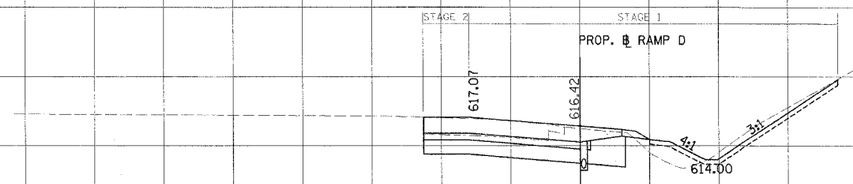

60" PROP. STORM SEWER

211+00.00

EXIST. R.O.W.

	PRESTAGE	STAGE 1	STAGE 2
CUT	0.0	6.4	1.0
FILL	0.0	0.8	0.0

ALL UNITS ARE SQUARE YARDS

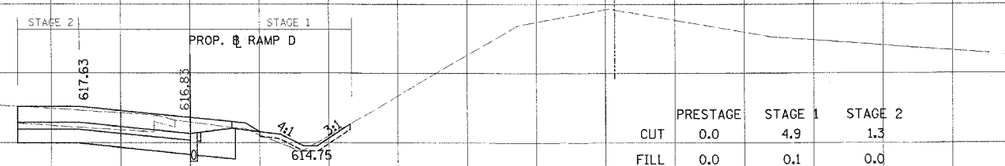

EXIST. R.O.W.

	PRESTAGE	STAGE 1	STAGE 2
CUT	0.0	4.9	1.3
FILL	0.0	0.1	0.0

ALL UNITS ARE SQUARE YARDS

60" PROP. STORM SEWER

210+00.00

630 625 620 615 610 605 600

140 130 120 110 100 90 80 70 60 50 40 30 20 10 0 10 20 30 40 50 60 70 80 90 100 110 120 130 140 150

RAMP D CROSS-SECTIONS

TEMPORARY PAVEMENT

SCALE: 1:10 HORIZ. 1:5 VERT.