68379

F.A.S. RTE.	SECTION	COUNTY	TOTAL SHEETS	SHEET NO.
380	*	KNOX	35	25

STA. 1921+50.00 TO STA. 1922+00.00

* D4 CULVERT EXT/REPAIR 2006

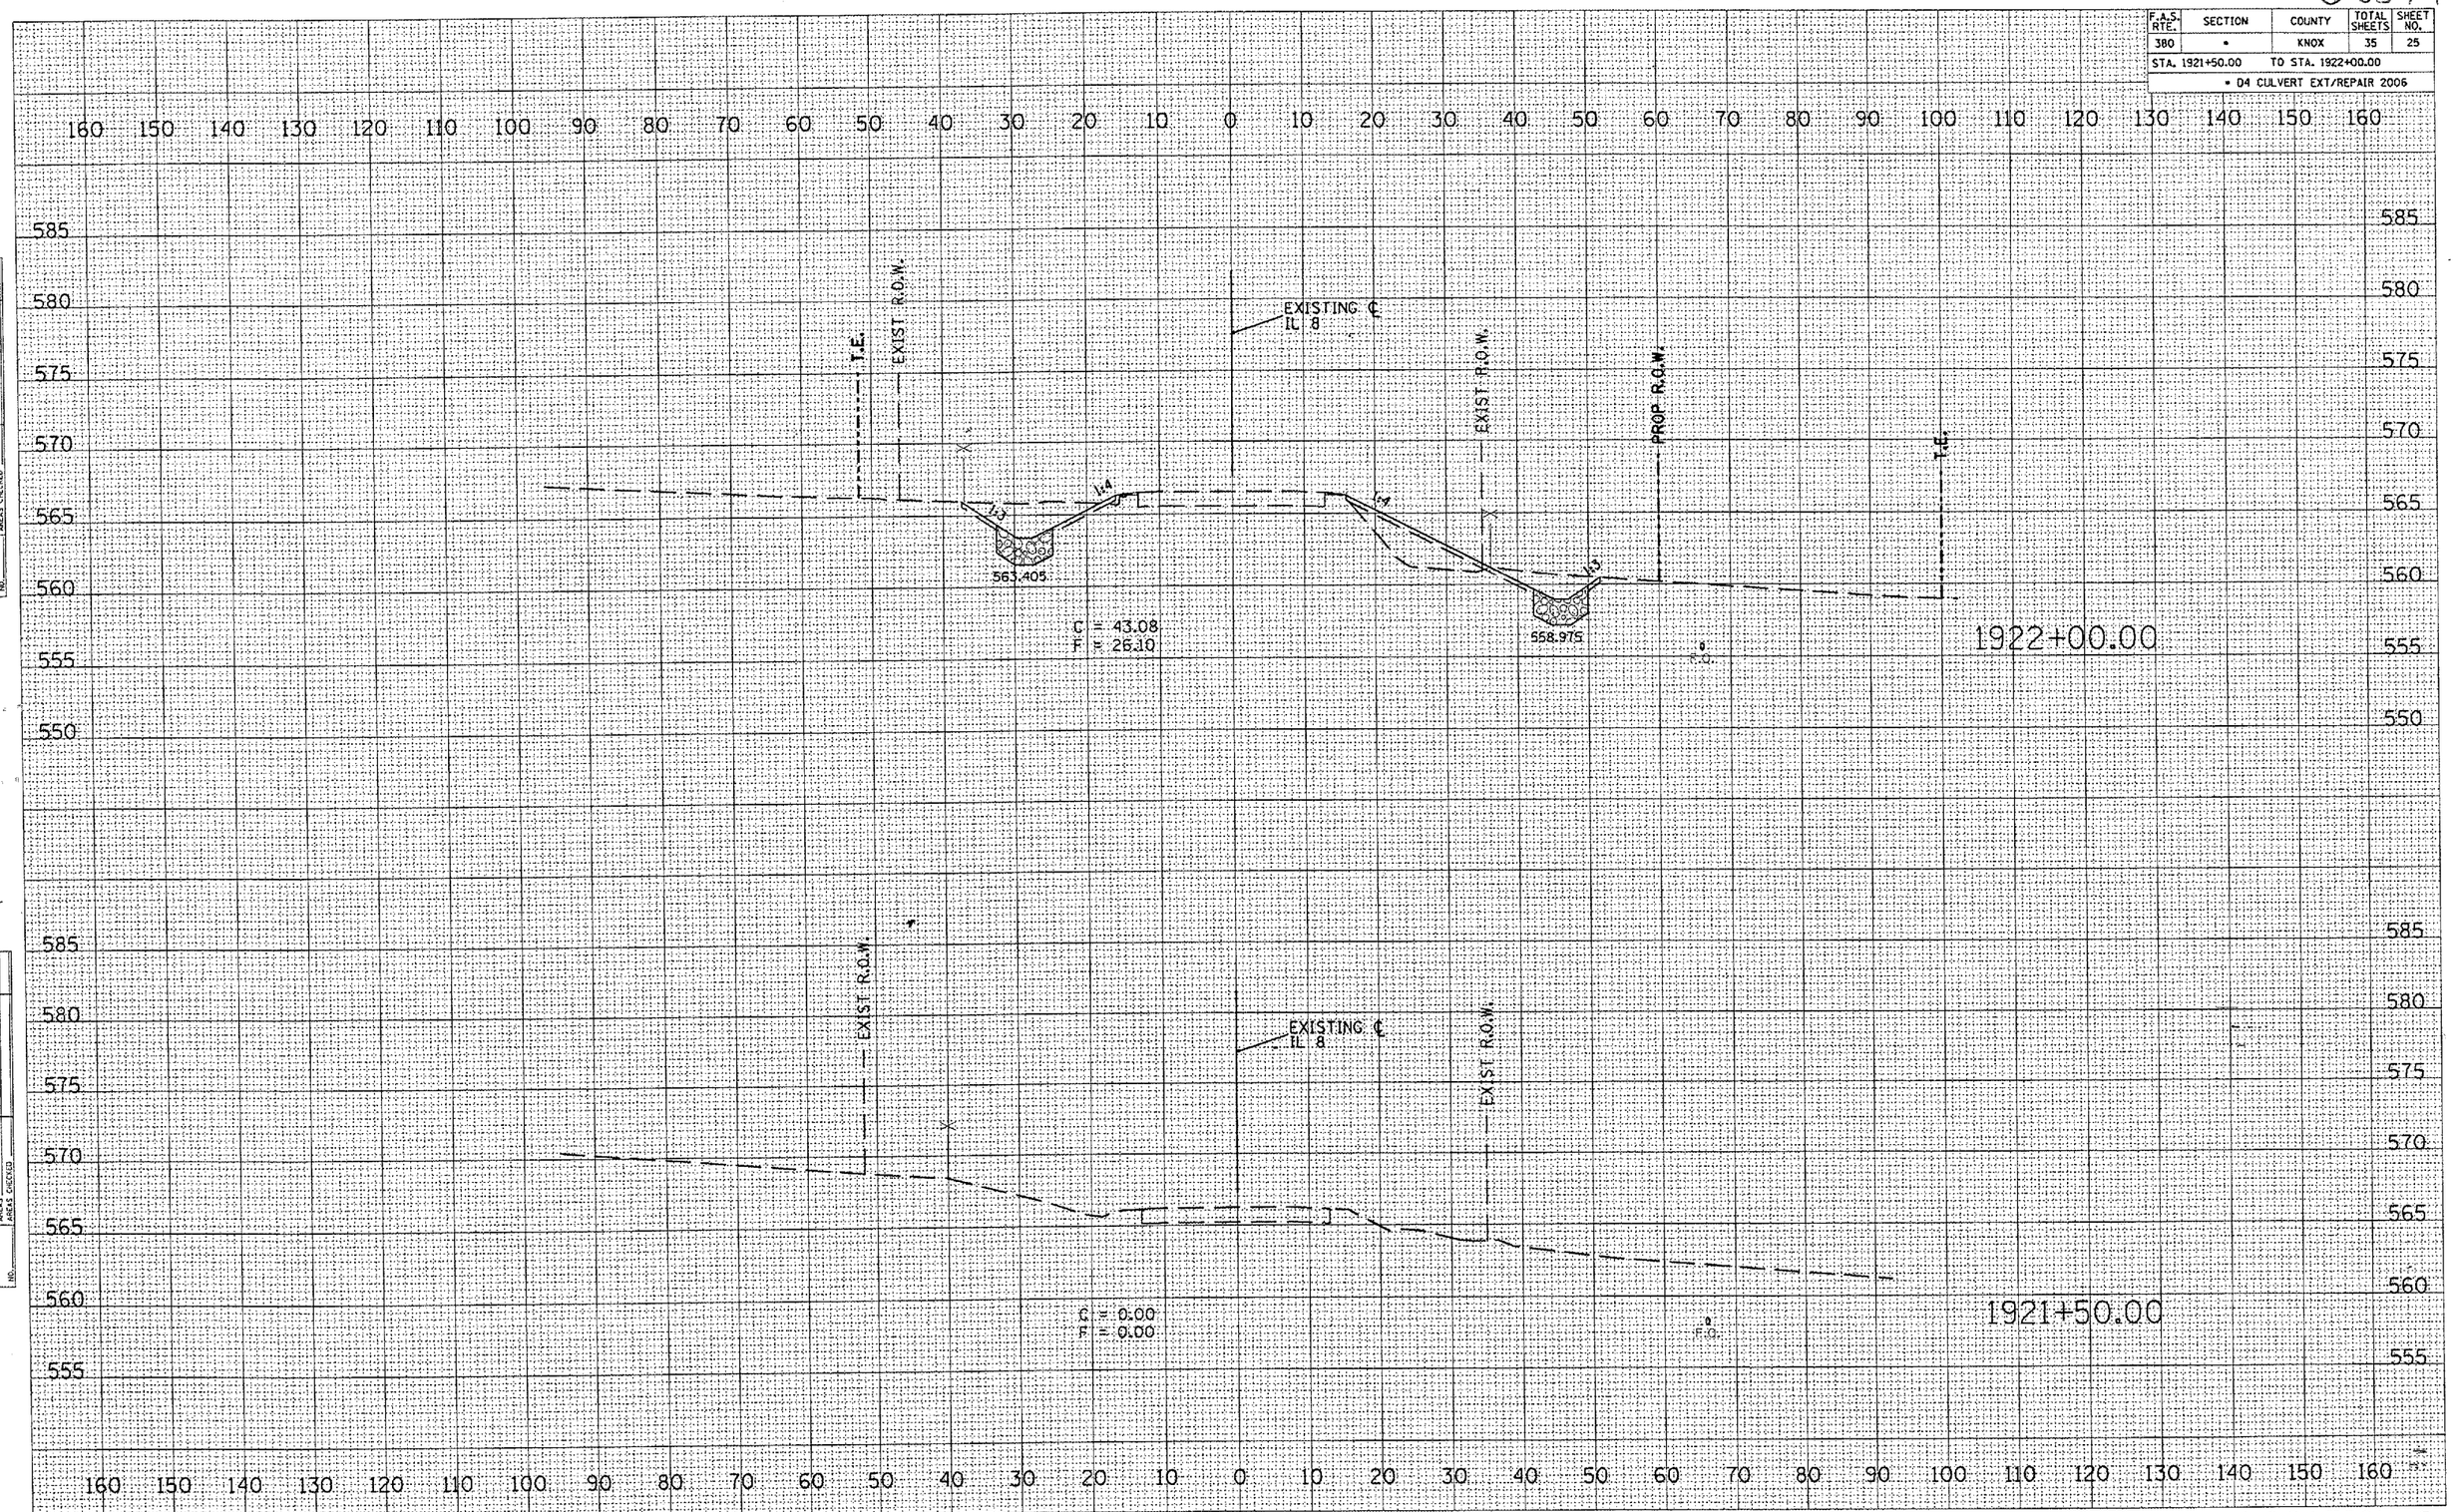

FINAL SURVEY	SURVEYED	PLOTTED	TEMPLATE	AREAS	AREAS CHECKED
NOTE BOOK NO.					

ORIGINAL SURVEY	SURVEYED	PLOTTED	TEMPLATE	AREAS	AREAS CHECKED
NOTE BOOK NO.					

LOCATION 2