CONTRACT NO. 68380

| F.A.I. RTE. | SECTION | COUNTY | TOTAL SHEETS | SHEET NO. |
|---|---|---|---|---|
| 74 | D4 BRIDGE REP. | TAZEWELL | 24 | 9 |
| STA. 18+04.50 | TO STA. 22+42.00 | | | |
| FED. ROAD DIST. NO. 4 | ILLINOIS | FED. AID PROJECT | | |

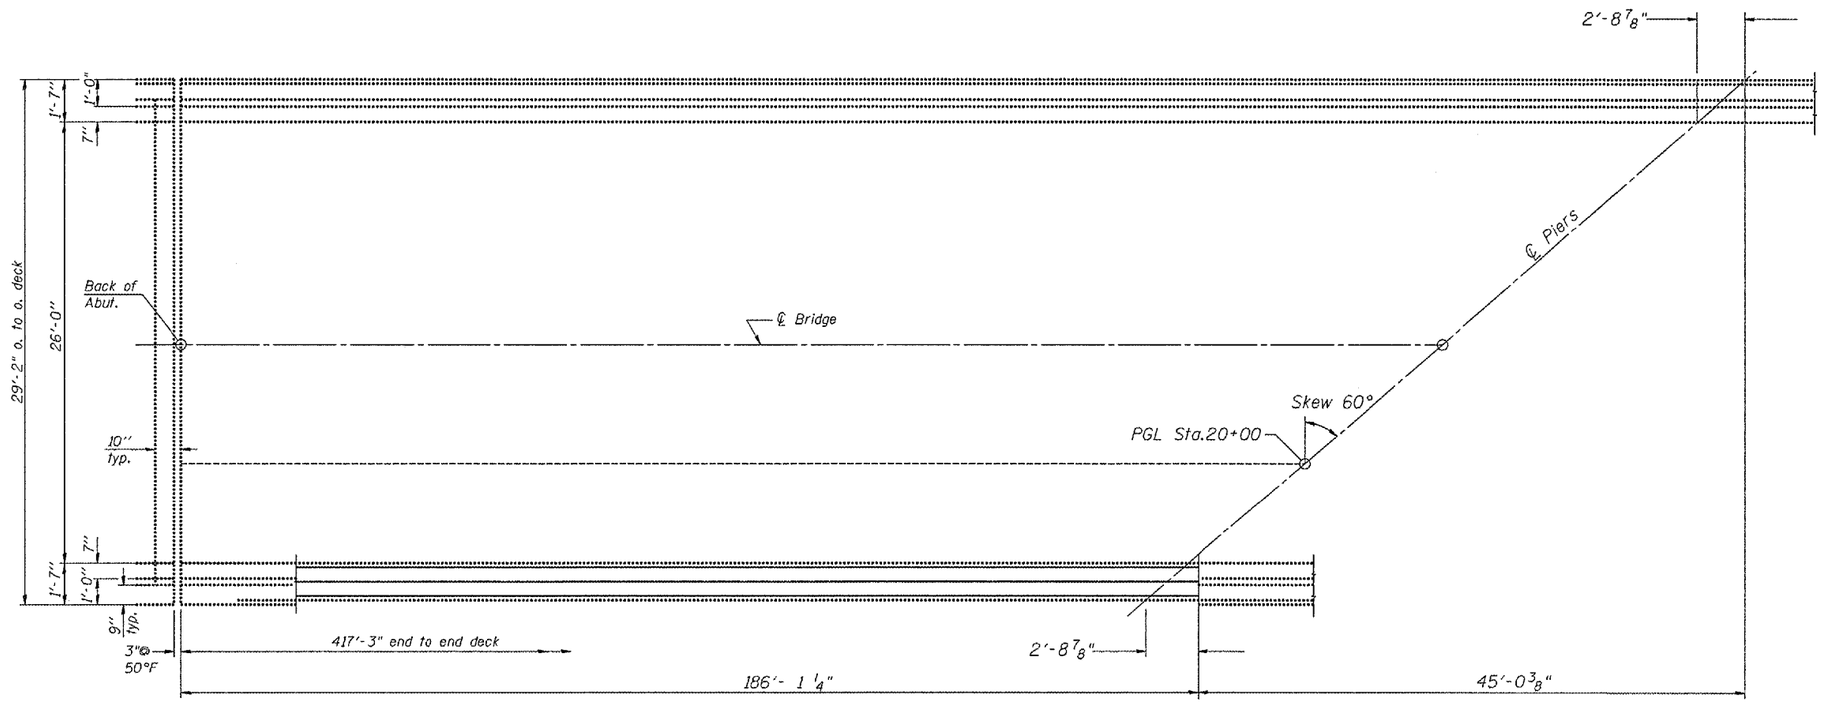


HALF-PLAN OF EXISTING DECK

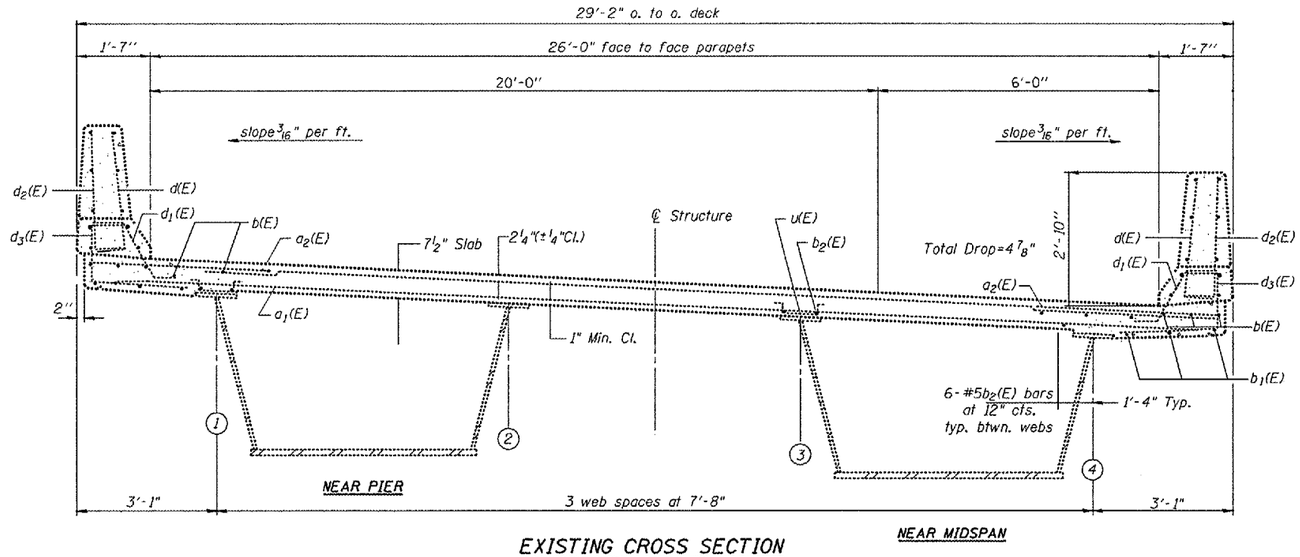


EXISTING CROSS SECTION
(Looking Southwest)

PLOT DATE = #DATE#
FILE NAME = #FILE#
PLOT SCALE = #SCALE#
REFERENCE = #REF#

S.N. 090-0131
Main St.
over I-155

| REVISIONS NAME | DATE |
|---|---|
| | |

ILLINOIS DEPARTMENT OF TRANSPORTATION

# SUPERSTRUCTURE

SCALE: VERT.
HORIZ.
DATE 09-09-2004

DRAWN BY CEJ
CHECKED BY