F.A.P RTE.	SECTION	COUNTY	TOTAL SHEETS	SHEET NO.
315	34-4	HANCOCK	452	355
STA. 1063+00		TO STA. 1064+00		
FED. ROAD DIST. NO.	ILLINOIS	FED. AID PROJECT		

D-96-551-02

CONTRACT NO. 72680

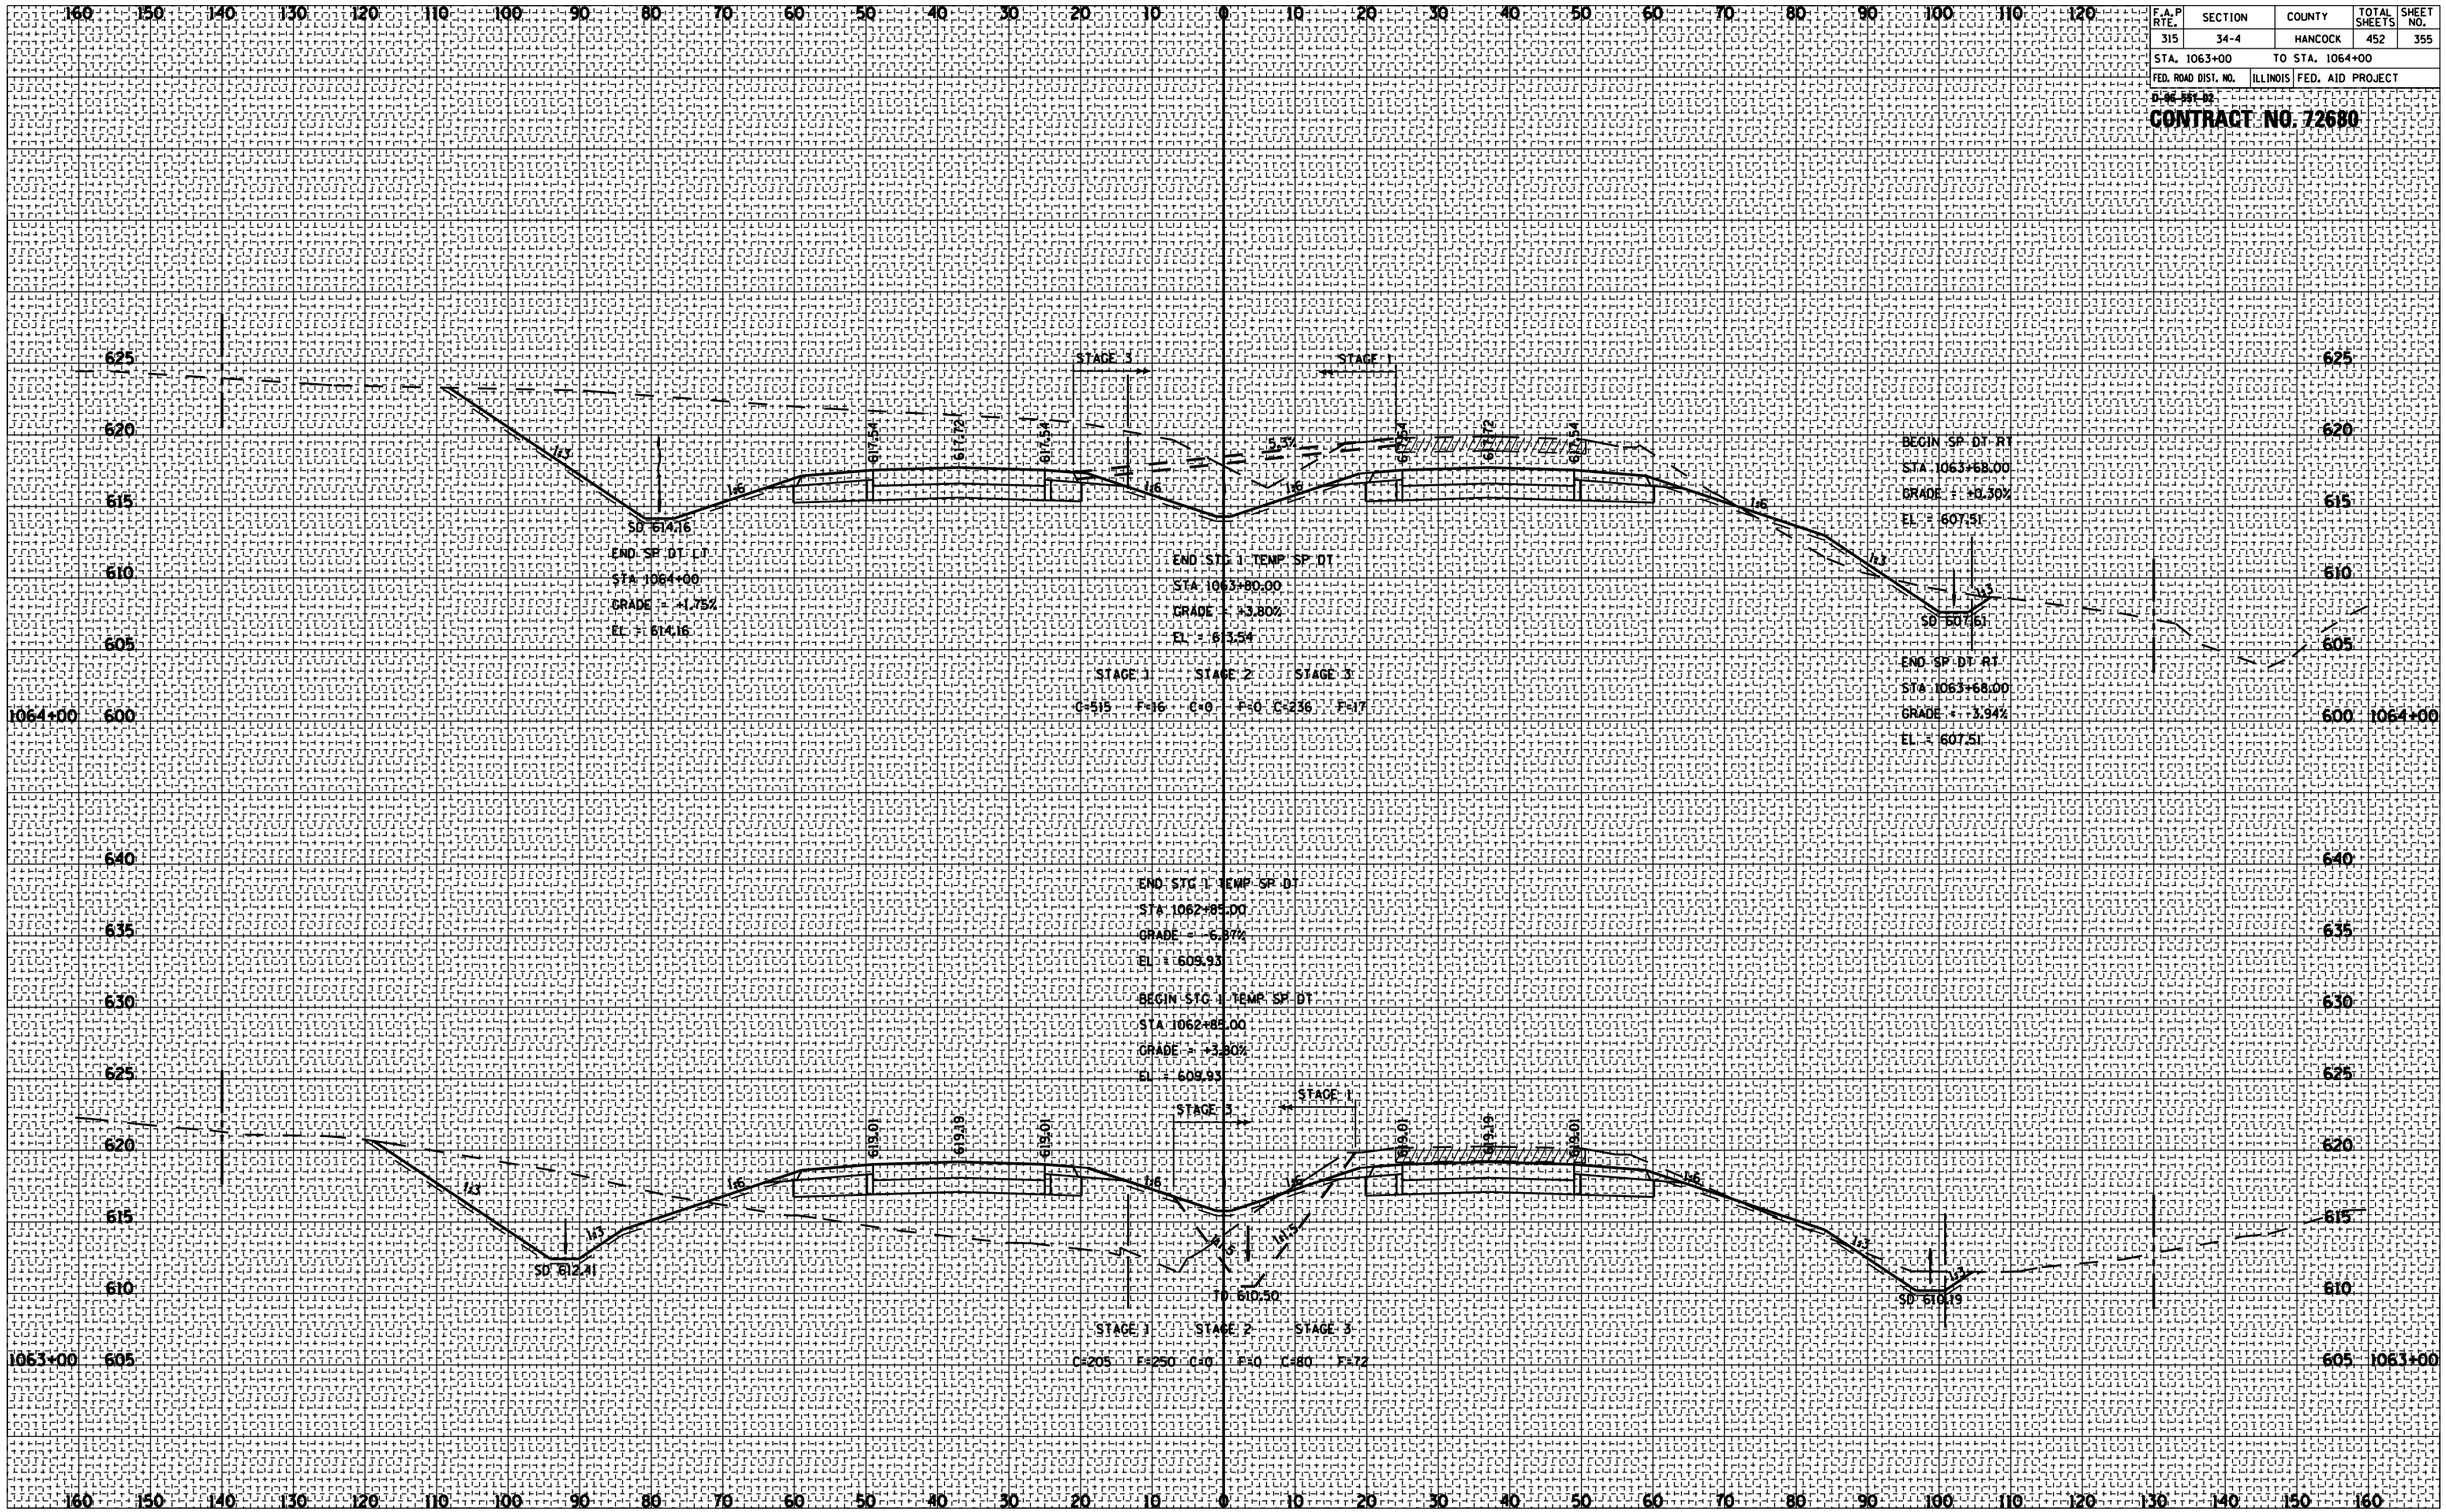

FINAL SURVEY	BY	DATE
SURVEYED		
PLOTTED		
TRANSFERRED		
NOTE BOOK	AREAS	
NO.	AREAS CHECKED	

ORIGINAL SURVEY	BY	DATE
SURVEYED		
PLOTTED		
TRANSFERRED		
NOTE BOOK	AREAS	
NO.	AREAS CHECKED	

ROADWAY CROSS SECTIONS FA ROUTE 315 (US 136)