CONTRACT NO. 72A12

F.A. RTE.	SECTION	COUNTY	TOTAL SHEETS	SHEET NO.
121	134RS-4	LOGAN	67	12
STA. 344+01.78		TO STA. 349+00.00		
FED. ROAD DIST. NO. 6	ILLINOIS	FED. AID PROJECT		

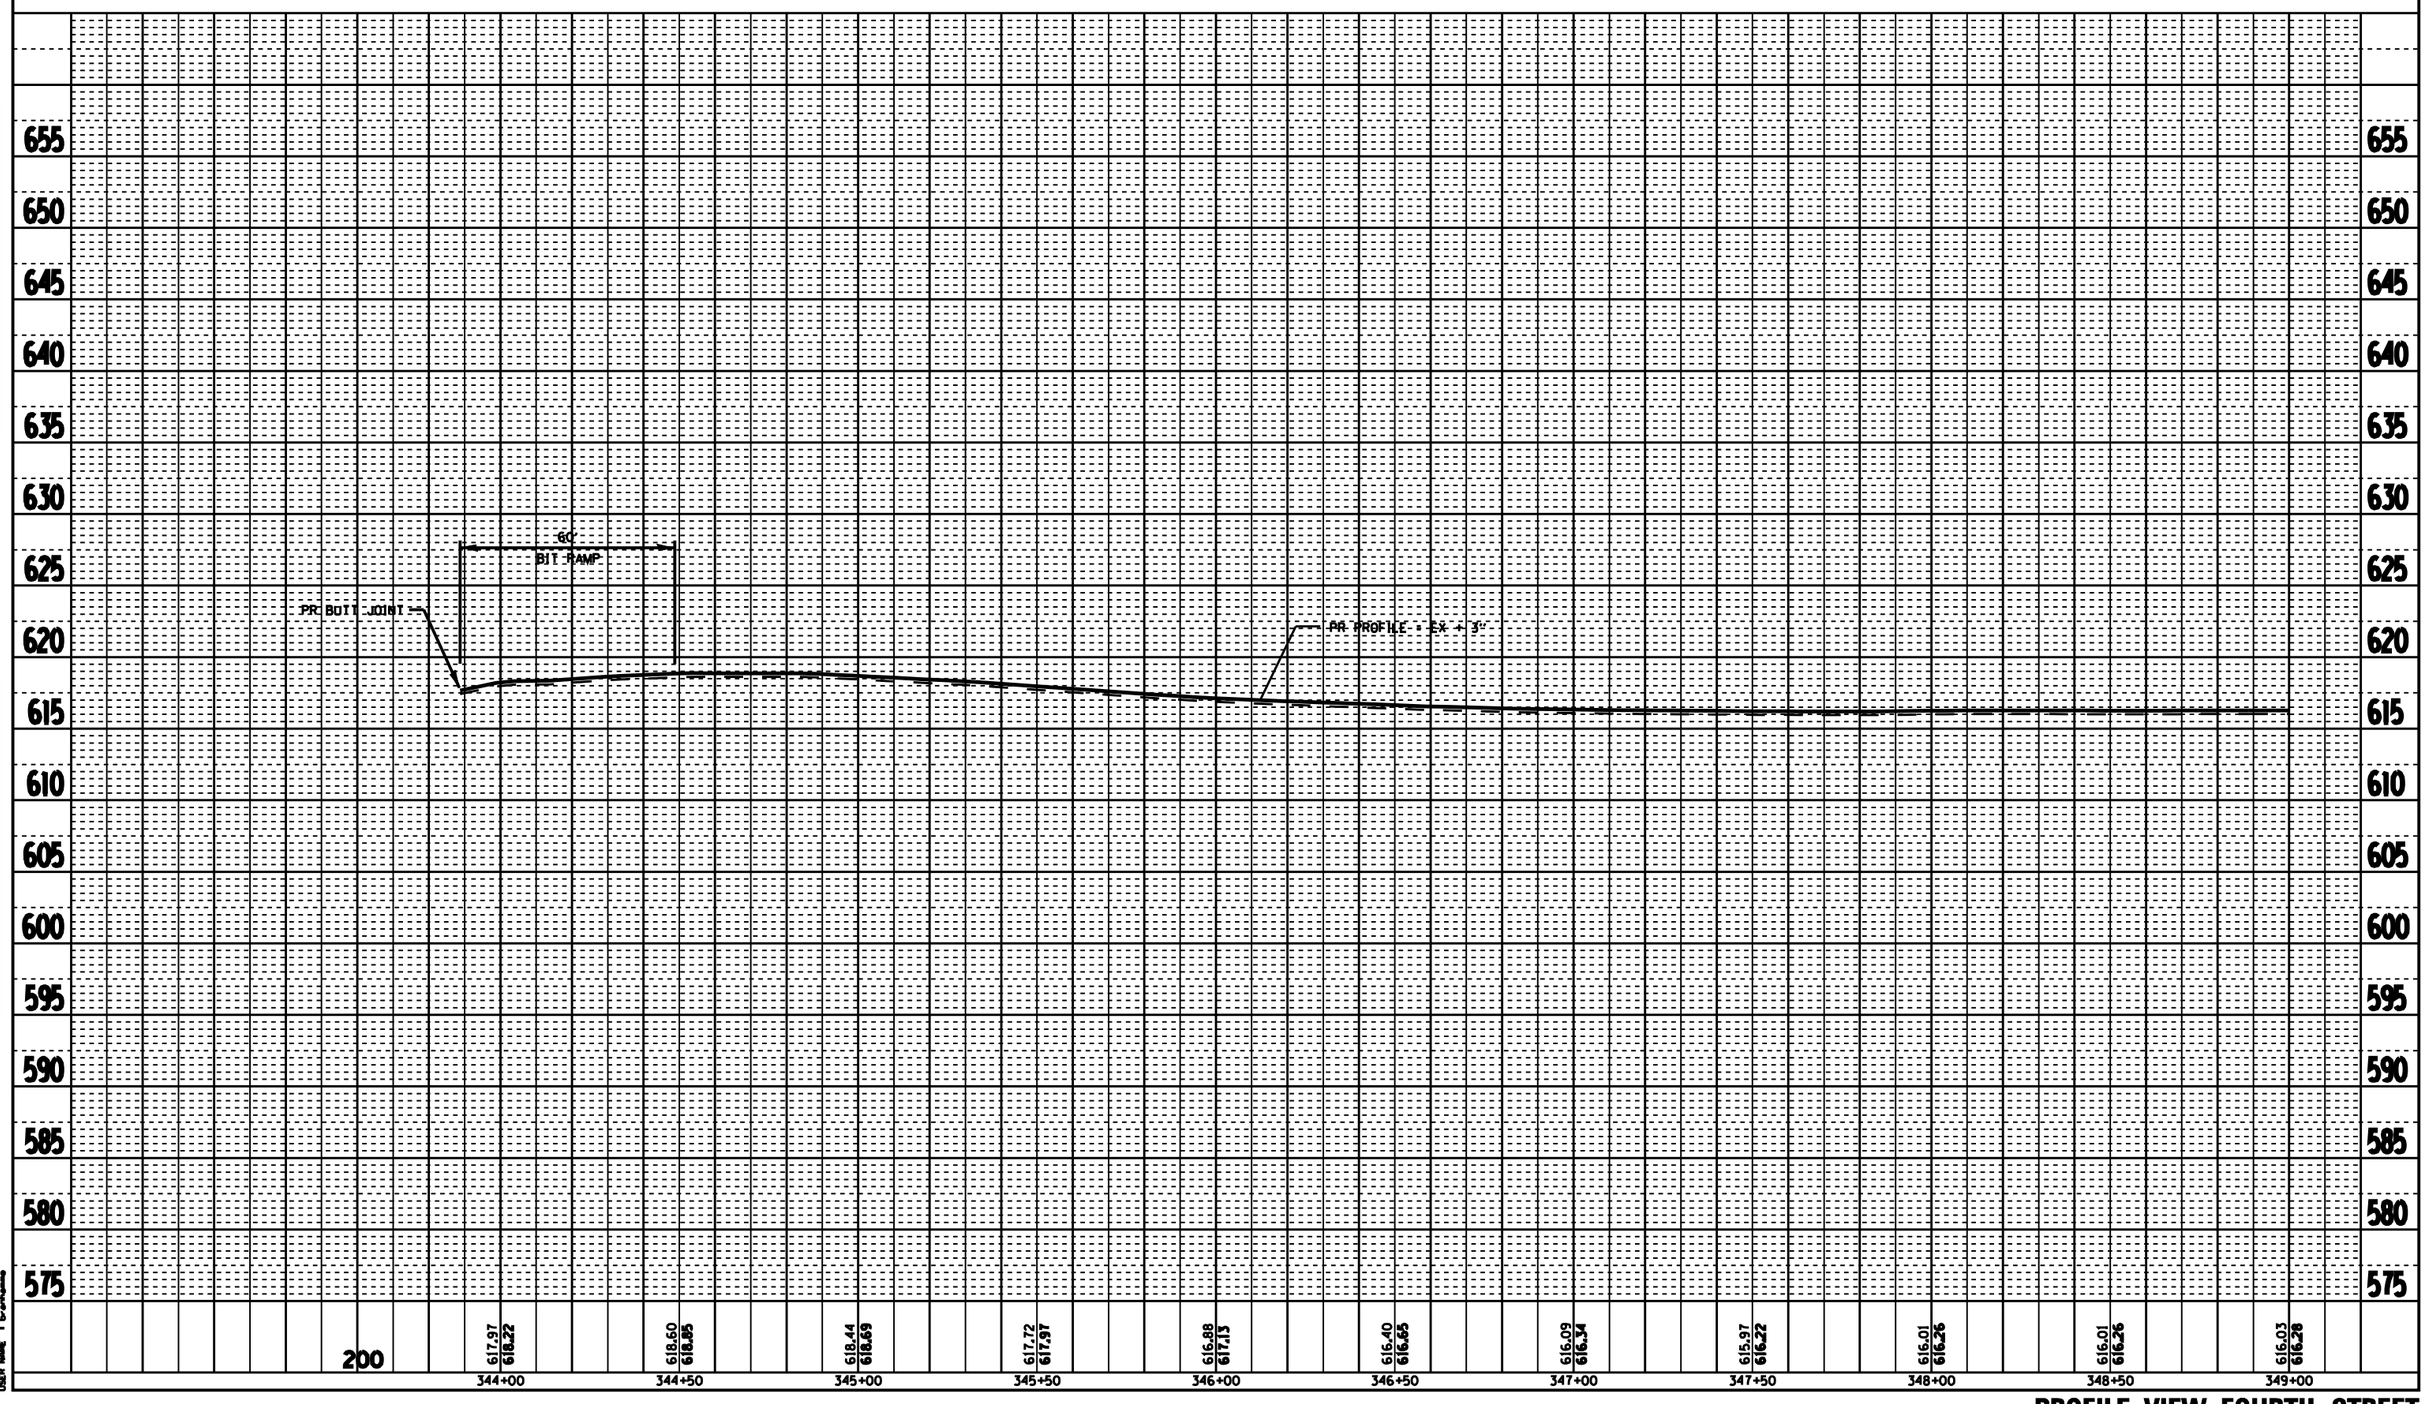

PROFILE

SURVEYED
PLOTTED
ALIGNMENT CHECKED
GRADES CHECKED
STR. NOTED
STRUCTURE NOTATIONS CHKD

NOTE BOOK NO.

BY DATE

PLAN

SURVEYED
PLOTTED
ALIGNMENT CHECKED
EXT. OF TIE LINE
CADD FILE NAME

NOTE BOOK NO.

BY DATE

PLOT DATE = 2/10/2006
FILE NAME = c:\projects\65B206\dgn\fourthprofil.dgn
PLOT SCALE = 5.0000 ' / IN.
USER NAME = Schwerdtfeger

PROFILE VIEW–FOURTH STREET