F.A.P RTE.	SECTION	COUNTY	TOTAL SHEETS	SHEET NO.
103	27-1R	ST. CLAIR	382	47
STA.	114+00.00	TO STA.	118+00.00	
FED. ROAD DIST. NO.	ILLINOIS	FED. AID PROJECT		

CONTRACT NO. 76300

PROP. CURVE P_AR_L1A-3
PI STA. = 114+02.90
Δ = 6° 51′ 09″ (RT)
D = 2° 17′ 31″
R = 2,500.00′
T = 149.68′
L = 299.00′
E = 4.48′
e = 1.56%
T.R. = 27′
S.E. RUN = 27′
P.C. STA. = 112+53.22
P.T. STA. = 115+52.22

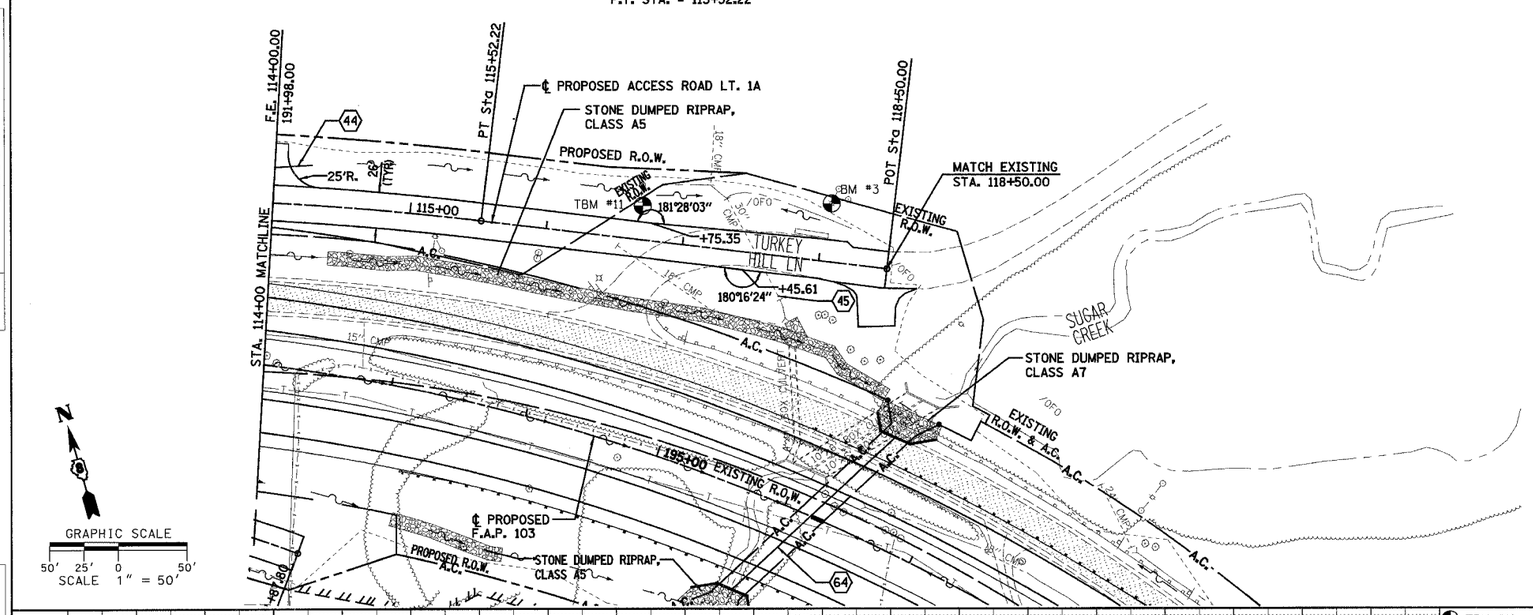

UNDERGROUND FACILITIES, STRUCTURES AND UTILITIES HAVE BEEN PLOTTED FROM FIELD MEASUREMENTS AND AVAILABLE RECORDS. THEIR LOCATIONS MUST THEREFORE BE CONSIDERED APPROXIMATE. THERE MAY BE OTHERS, THE EXISTENCE OF WHICH IS NOT PRESENTLY KNOWN. IT IS THE CONTRACTOR'S RESPONSIBLITY TO HAVE ALL UTILITIES LOCATED IN THE FIELD PRIOR TO CONSTRUCTION TO AVOID DAMAGE THERETO.

DENOTES EXISTING PAVEMENT

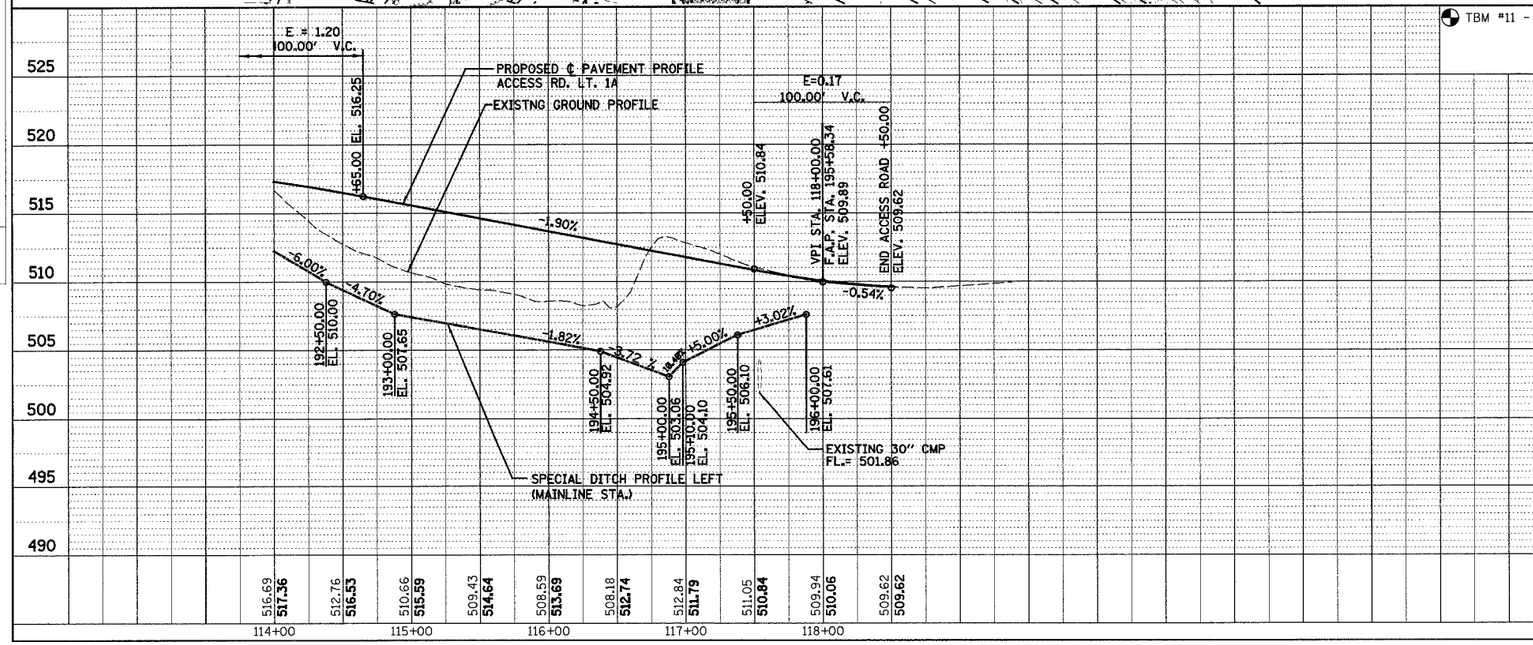

TBM #11 - SET R.R. SPIKE IN POWERPOLE w/GUY N.W. CORNER OF ILL. 13/15 AND TURKEY HILL LANE, 109.00′ LT., STA. 194+23+, ELEV. 509.22

BM #3 - SET COTTON SPINDLE-SOUTH SIDE OF POWER POLE, 216.43′ LT., STA. 195+53.32, ELEV. 510.94

PLAN — SURVEYED, PLOTTED, DRAWN, CHECKED, R.O.W. MAP CHECKED, NOTE BOOK, DGN FILE NAME, NO.

PROFILE — SURVEYED, PLOTTED, DRAWN, CHECKED, R.O.W. MAP CHECKED, NOTE BOOK, STRUCTURE NO.(*NC CHKD), NO.

BY DATE

PLAN & PROFILE - ACCESS ROAD LT. 1A

10:48:05 AM 3/9/2005 j:\2002\02058\0000\civil\dgn\pln103_21.dgn