CONTRACT NO. 76394

F.A.U. RTE.	SECTION	COUNTY	TOTAL SHEETS	SHEET NO.
9251	28-3BR-I	ST. CLAIR	101	23
STA. 247+50		TO STA. 253+50		
FED. ROAD DIST. NO.	ILLINOIS	FED. AID PROJECT		

STA 247+50 TO STA 251+55.9

THERMOPLASTIC PAVEMENT MARKING LINES

4" YELLOW	987 FT
4" WHITE	927 FT
12" YELLOW	74 FT

STA 247+50.0 TO STA 251+00.0

RAISED REFLECTIVE PAVEMENT MARKERS

DOUBLE AMBER	8 EACH
SINGLE AMBER	12 EACH
WHITE OPAQUE	4 EACH

STA 247+50 TO STA 251+55.9

THERMOPLASTIC PAVEMENT MARKING LINES ~ LETTERS & SYMBOLS

LEFT TURN ARROW 2 EACH @ 15.6 SQ FT = 31 SQ FT

STA 251+00.0 TO STA 251+55.9

REPLACEMENT REFLECTOR

SINGLE AMBER 4 EACH

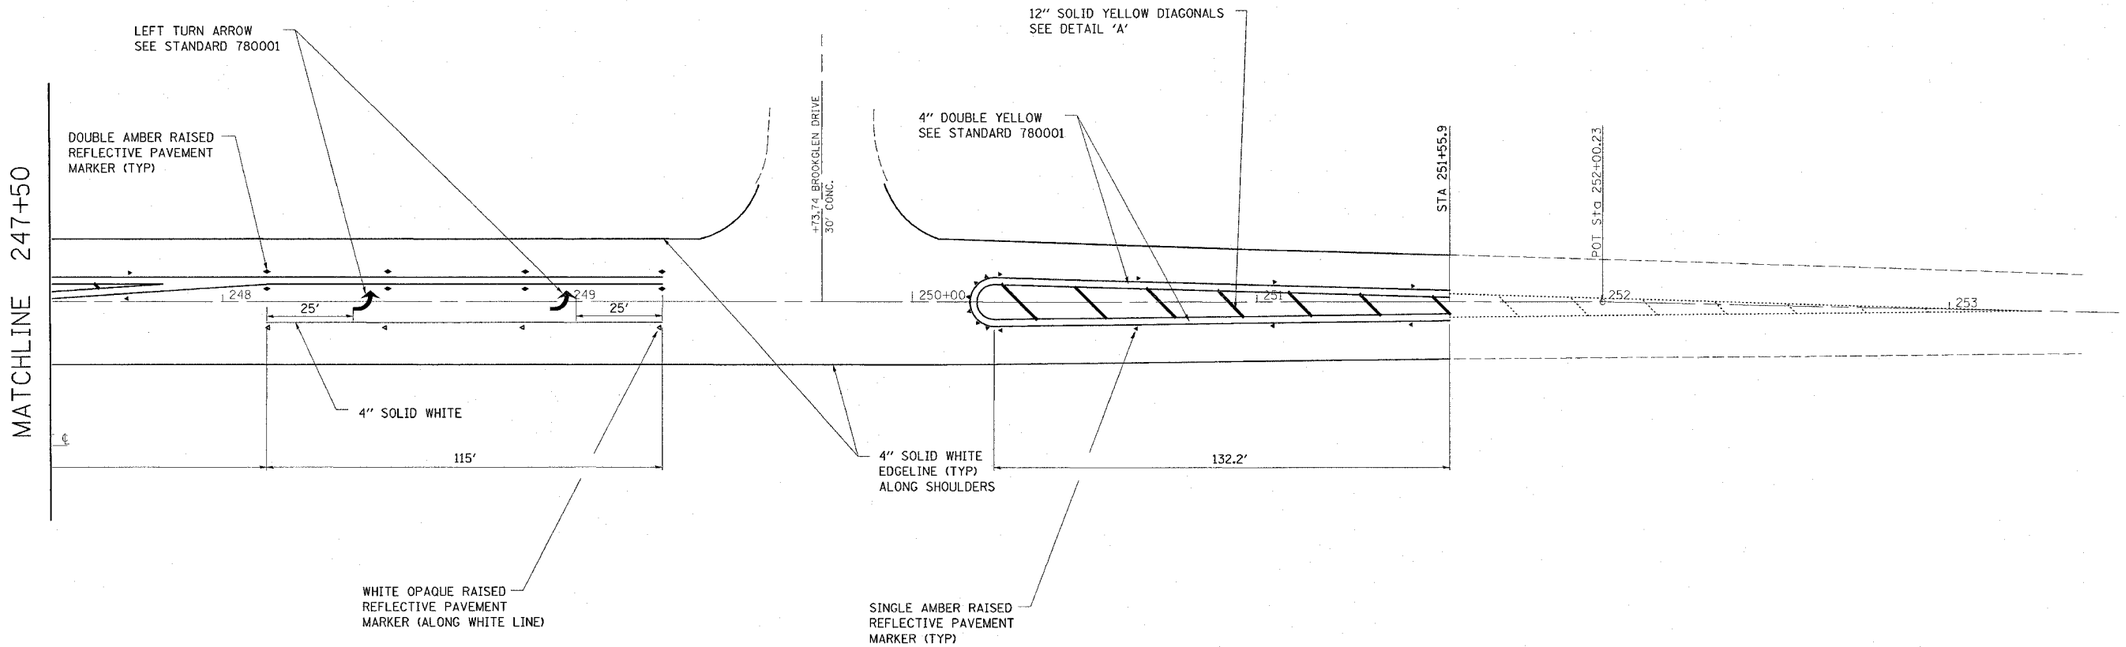

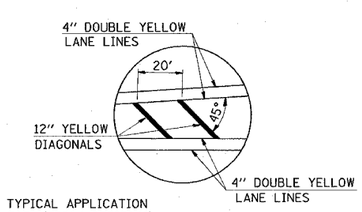

TYPICAL APPLICATION
FOR MEDIAN STRIPING

DETAIL 'A'
NOT TO SCALE

20' 0 20' 40'
SCALE: 1" = 20'

REVISIONS	
NAME	DATE

ILLINOIS DEPARTMENT OF TRANSPORTATION

PAVEMENT MARKING

FAU ROUTE 9251
SECTION 28-3BR-I
ST. CLAIR COUNTY
SN 082-0057 (E) 0398(P)

DRAWN BY:

PLOT DATE = 2/9/2006
FILE NAME = c:\pwworking\d1\d2480\plan\ph0054a.dgn
PLOT SCALE = 20.000 ' / IN.
REFERENCE = REF