CONTRACT NO. 76941

F.A.P RTE.	SECTION	COUNTY	TOTAL SHEETS	SHEET NO.
600	30-1TS-1	MADISON	17	9
STA.	TO STA.			
FED. ROAD DIST. NO.	ILLINOIS	FED. AID PROJECT		

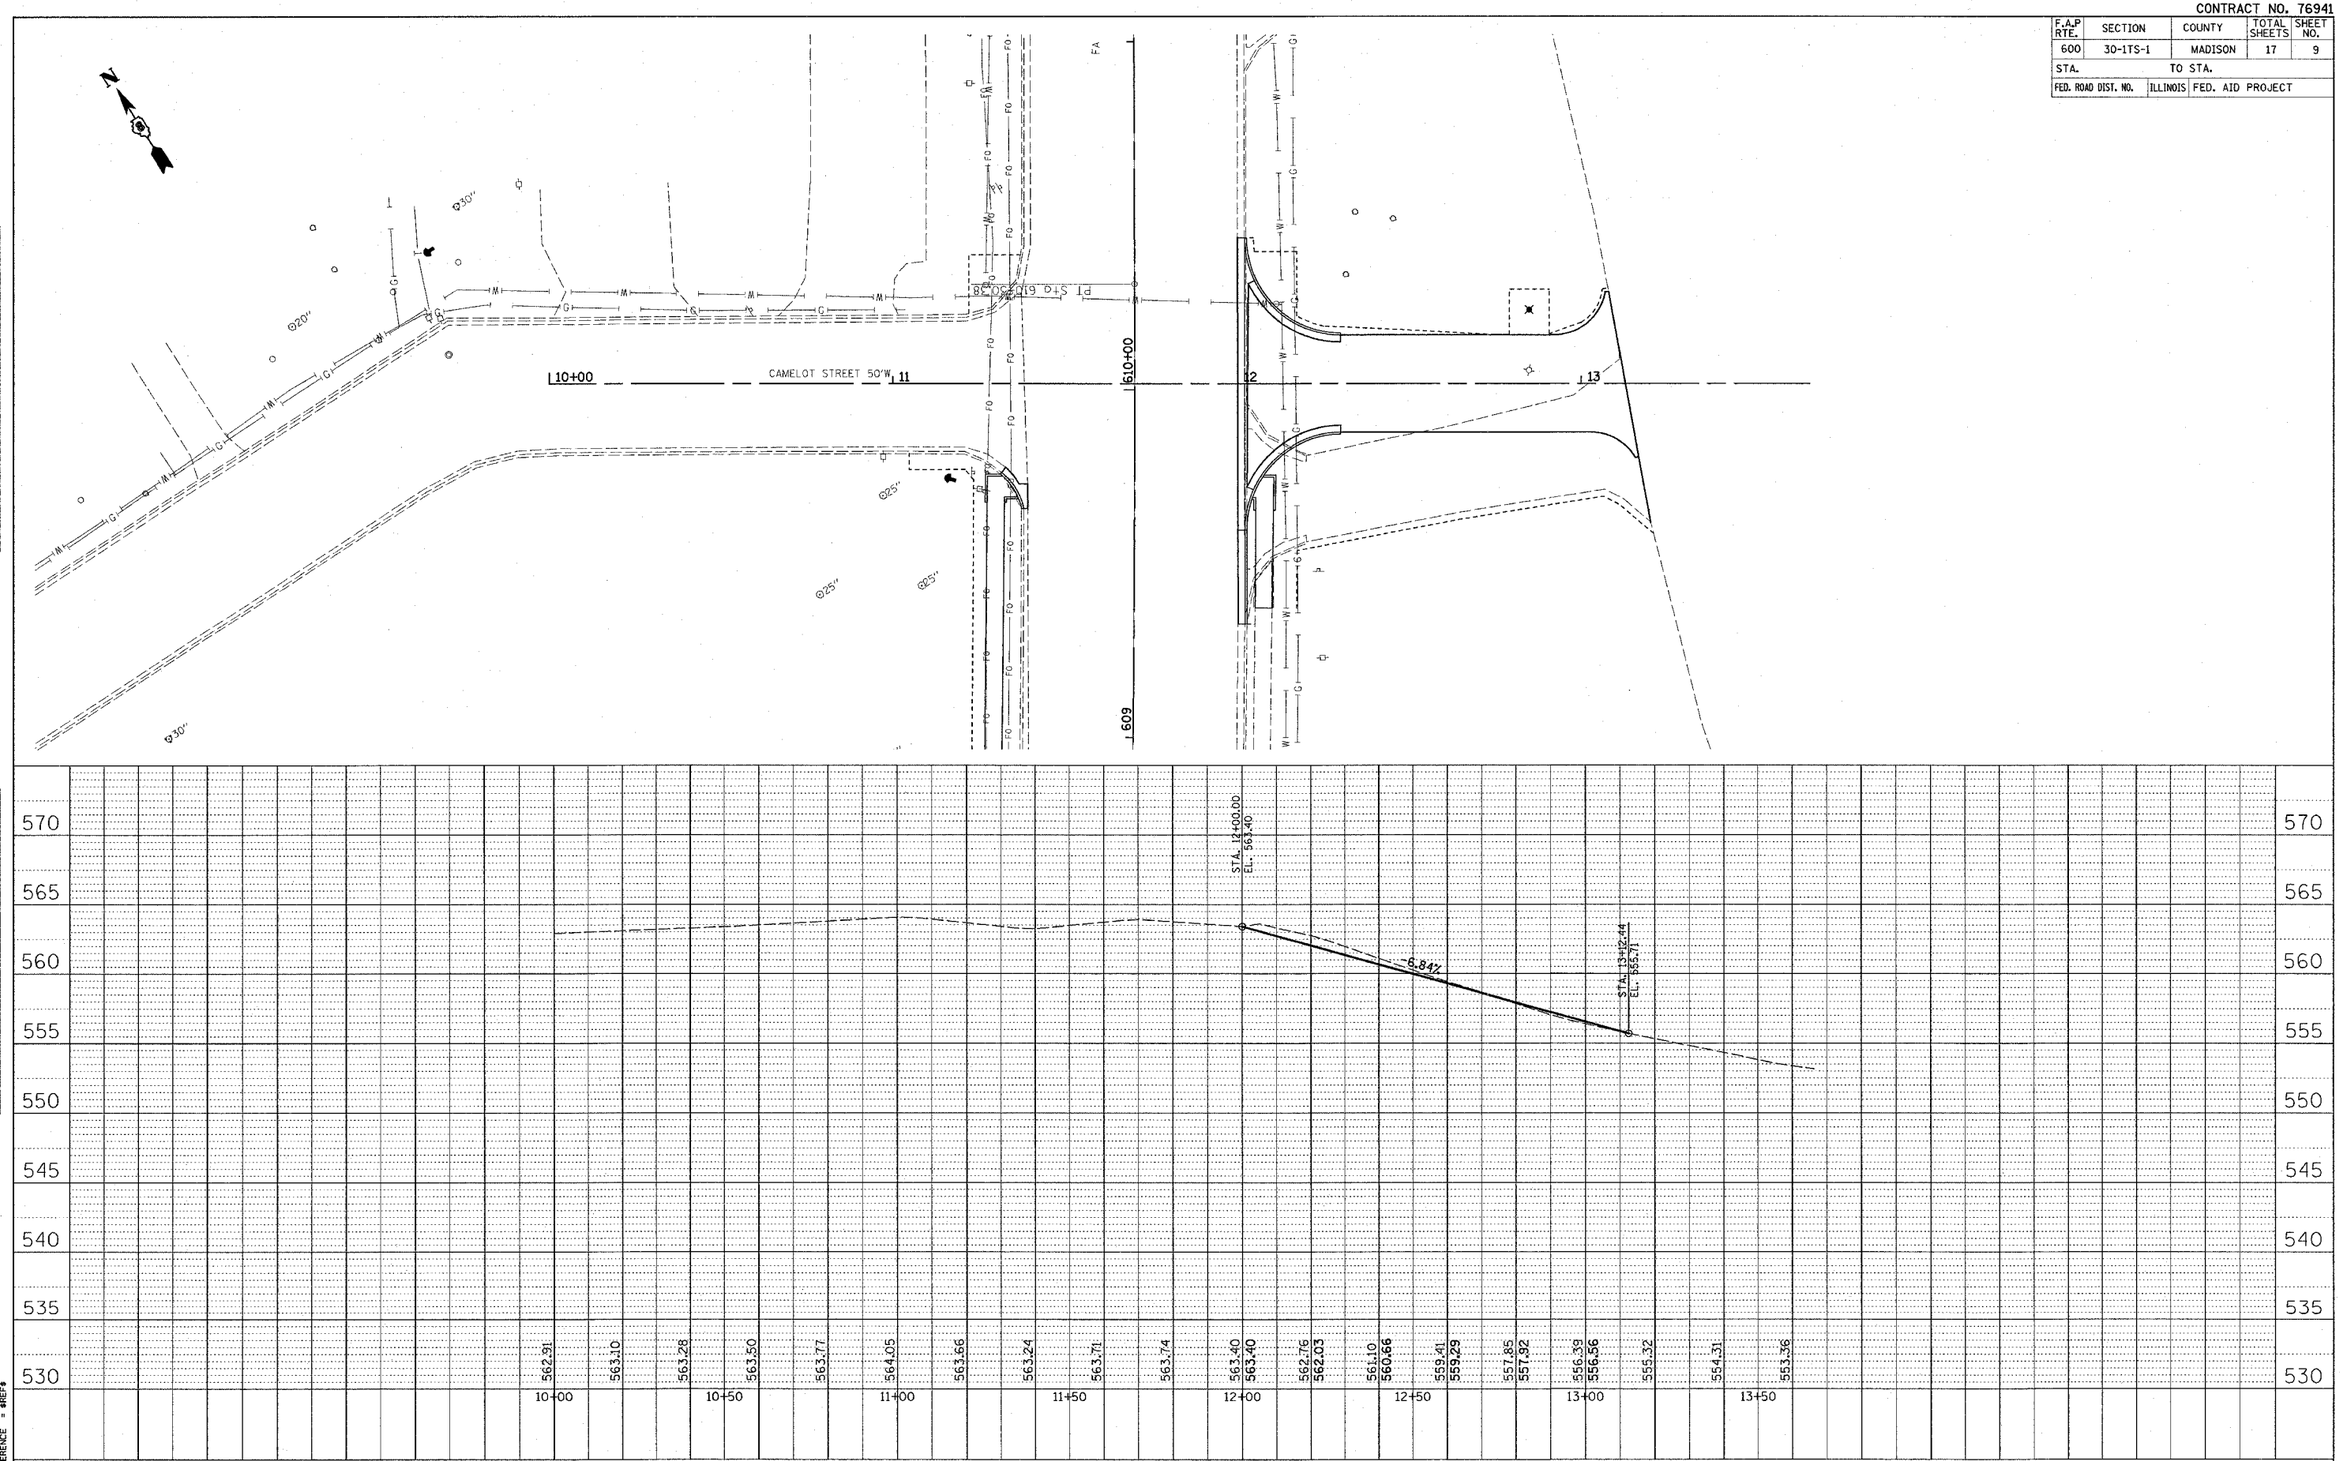

PLAN	BY	DATE
SURVEYED		
PLOTTED		
ALIGNMENT CHECKED		
DRAWN BY		
CADD FILE NAME		
NOTE BOOK NO.		

PROFILE	BY	DATE
SURVEYED		
PLOTTED		
GRADES CHECKED		
DRAWN BY		
STRUCTURE NOTATNS CHKD		
NOTE BOOK NO.		

PLOT DATE = $DATE$
FILE NAME = $FILEL$
PLOT SCALE = $SCALE$
REFERENCE = REF