CONTRACT NO. 76956

| F.A. RTE. | SECTION | COUNTY | TOTAL SHEETS | SHEET NO. |
|---|---|---|---|---|
| 592 | 121I-1 | ST. CLAIR | 16 | 15 |

STA. 282+00.00 TO STA. 283+50.00

FED. ROAD DIST. NO. _ ILLINOIS FED. AID PROJECT

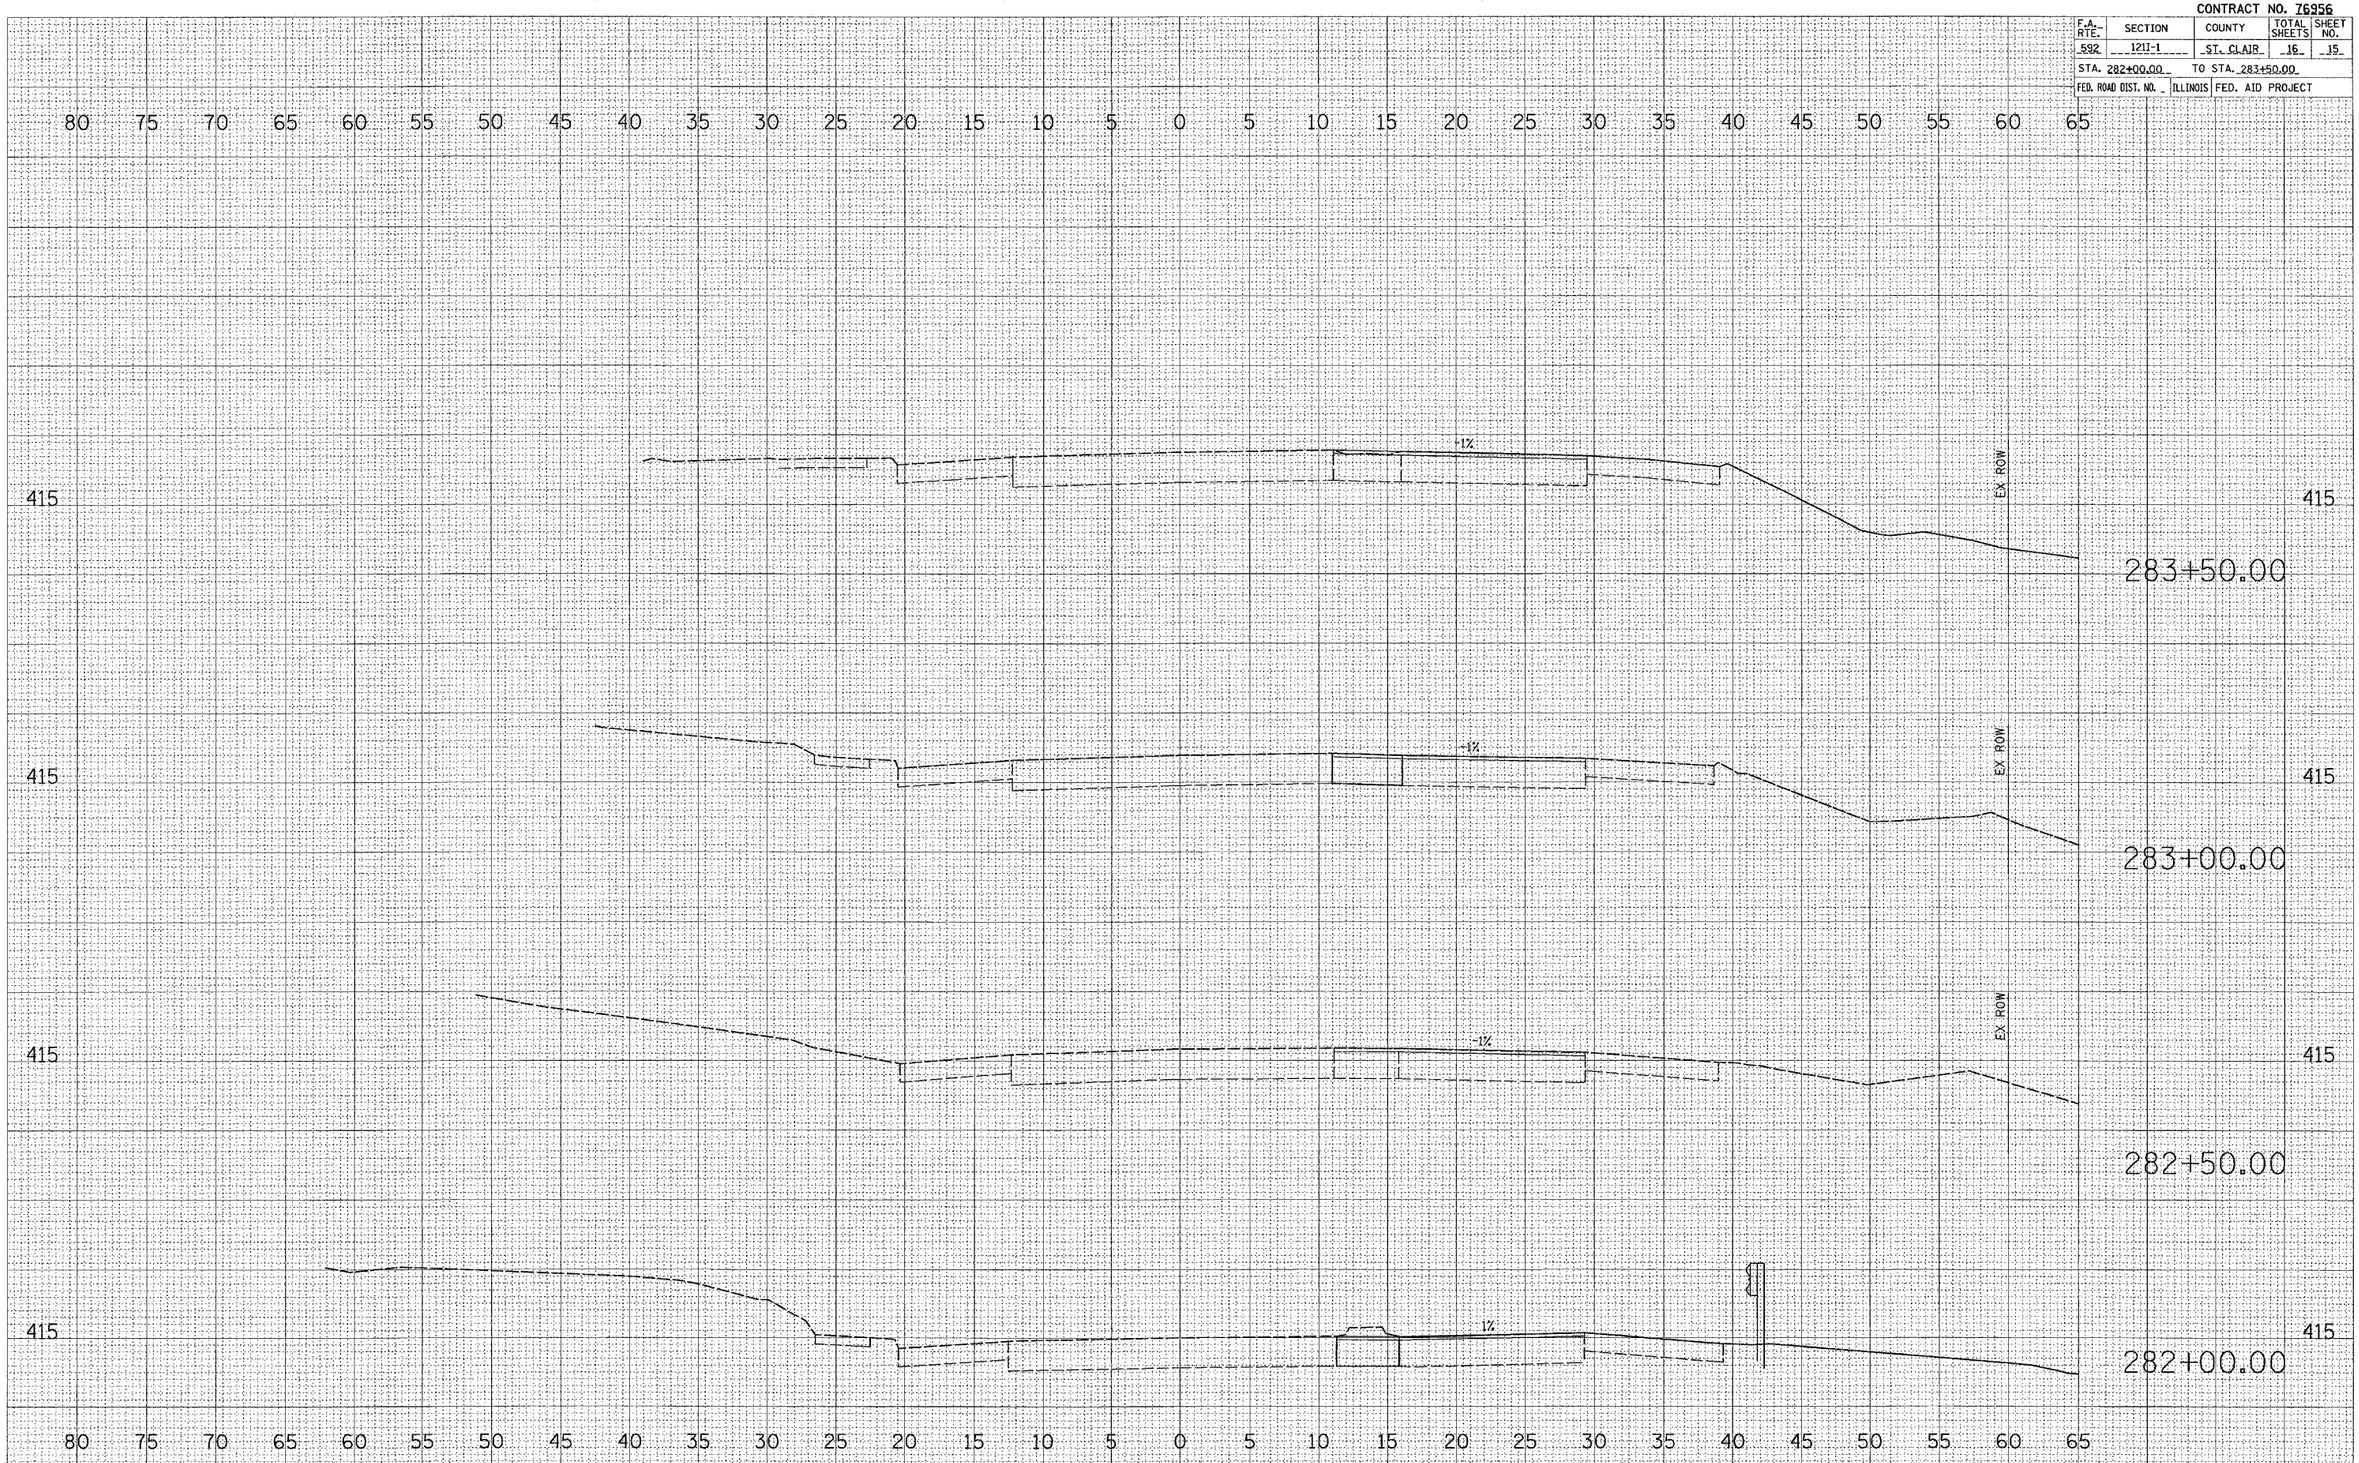


FINAL SURVEY
NOTE BOOK
NO.
SURVEYED
PLOTTED
TEMPLATE
AREAS
AREAS CHECKED
BY
DATE

ORIGINAL SURVEY
NO.
SURVEYED
PLOTTED
TEMPLATE
AREAS
AREAS CHECKED
BY
DATE

PLOT DATE = 2/9/2006
FILE NAME = c:\projects\ed09705\plan\xsht09705e.dgn
PLOT SCALE = 5.0000 ' / IN.
USER NAME = bergmd