PLOT DATE = 2/22/2006
FILE NAME = c:\projects\ed09905\plan\xsht09905.dgn
PLOT SCALE = 10.0000 ' / IN.
USER NAME = challondeske

ORIGINAL SURVEY		BY	DATE
NOTE BOOK NO.	SURVEYED		
	PLOTTED		
	TEMPLATE		
	AREAS		
	AREAS CHECKED		

FINAL SURVEY		BY	DATE
NOTE BOOK NO.	SURVEYED		
	PLOTTED		
	TEMPLATE		
	AREAS		
	AREAS CHECKED		

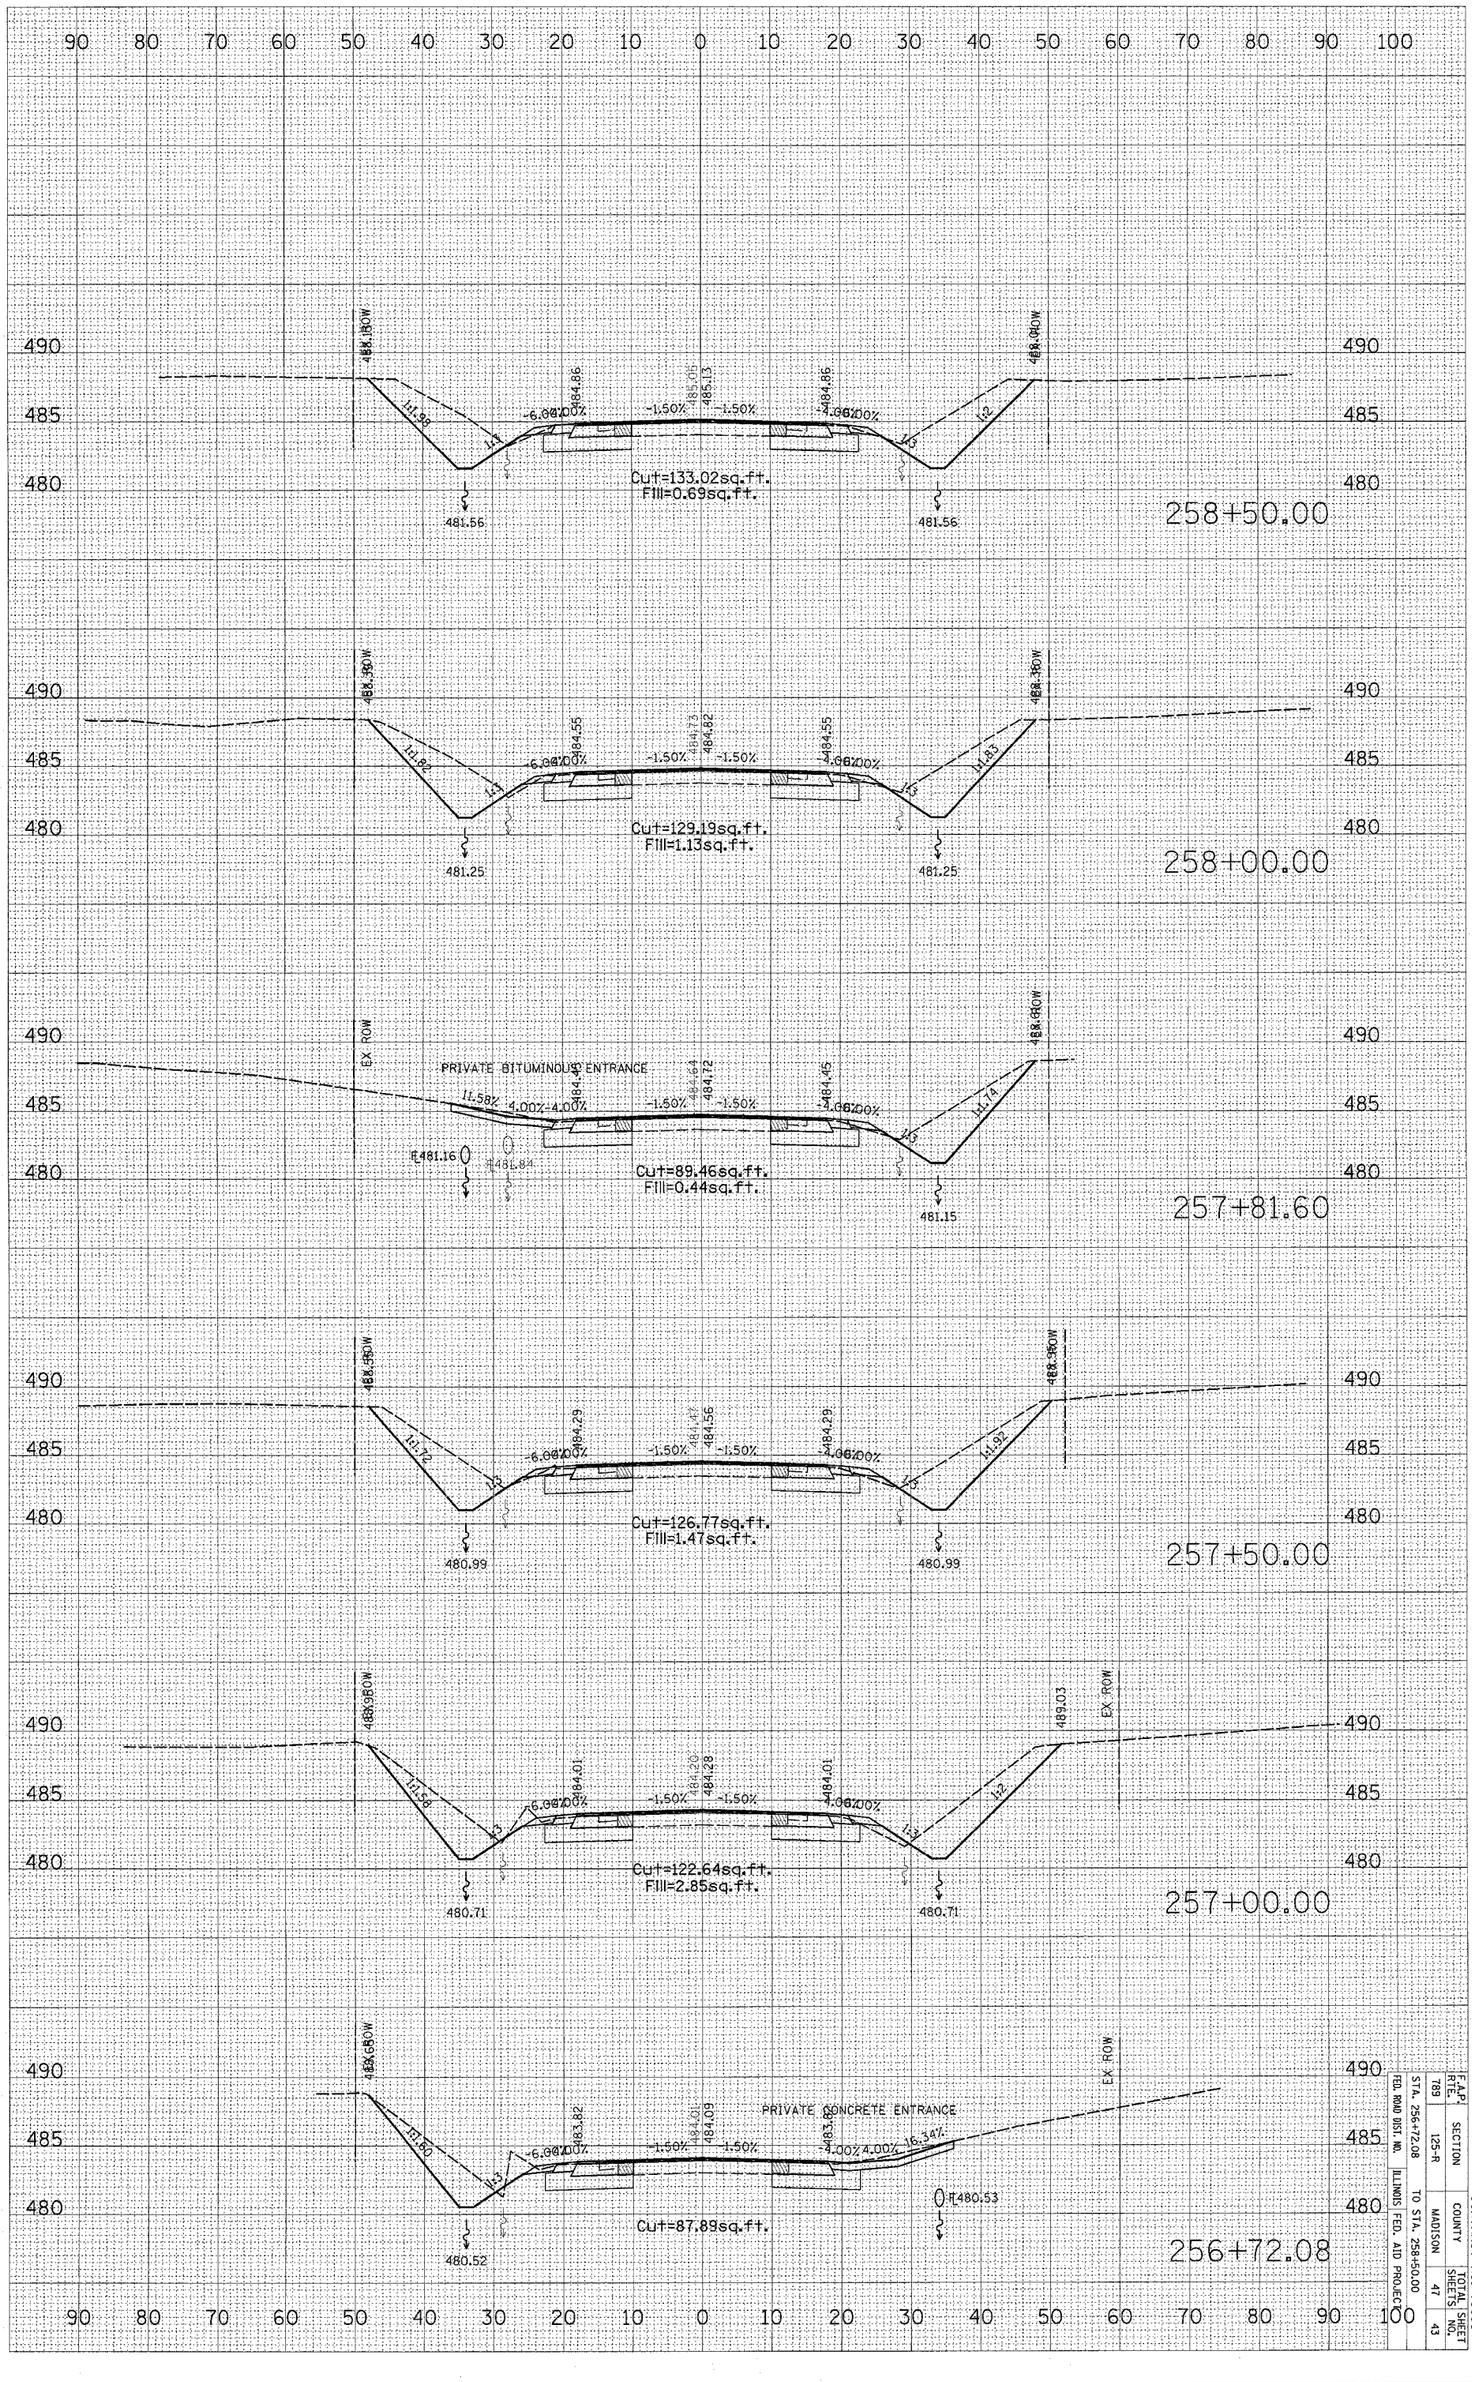

FED. ROAD DIST. NO.	ILLINOIS FED. AID PROJECT	CONTRACT NO. 76958
STA. 256+72.08	TO STA. 258+50.00	

F.A.P. RTE.	SECTION	COUNTY	TOTAL SHEETS	SHEET NO.
789	125-R	MADISON	47	43