F.A.U RTE.	SECTION	COUNTY	TOTAL SHEETS	SHEET NO.
----	00-P4003-00-BT	WILL	57	10
STA. 63+33	TO STA. 74+37.57			
FED. ROAD DIST. NO. 1	ILLINOIS	FED. AID PROJECT		

CONTRACT NO. 83532

SEE SHEET 11

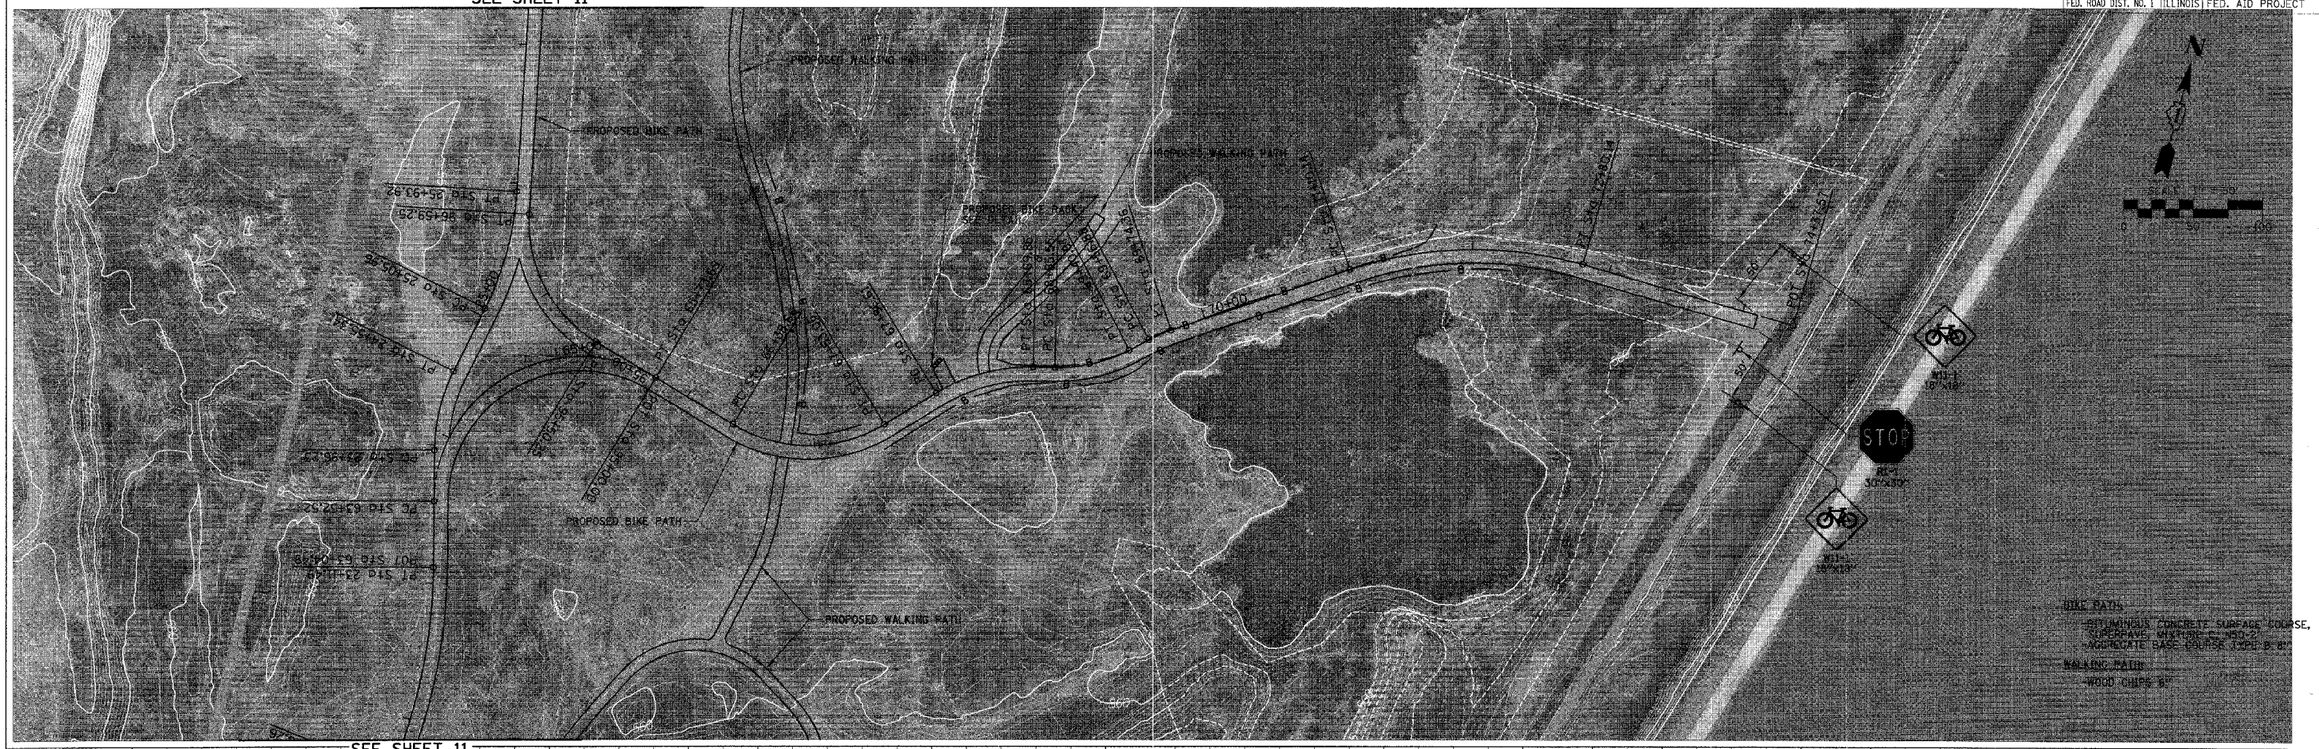
PROPOSED WALKING PATH
PROPOSED BIKE PATH
PROPOSED BIKE PATH
PROPOSED WALKING PATH
PROPOSED BIKE PATH
PROPOSED WALKING PATH
PROPOSED BIKE PATH
PROPOSED WALKING