ALGONQUIN ROAD SIDEWALK IMPROVEMENTS		
HORIZ. SCALE: 1"=40'	FILE NAME	5 OF 20
VERT. SCALE: 1"=4'	ALGONQUINSW.DWG	SHEET NO.
ALGONQUIN ROAD		
STA. 687+00	TO STA. 691+00	
CONTRACT NO. 83836		

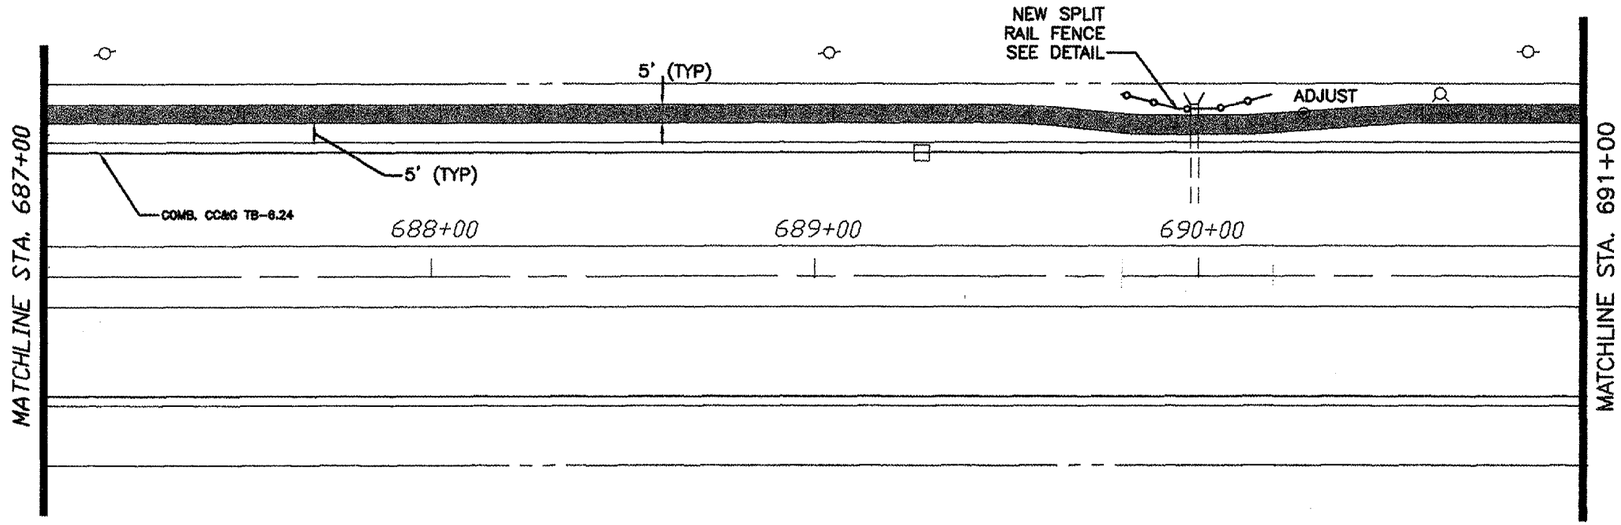
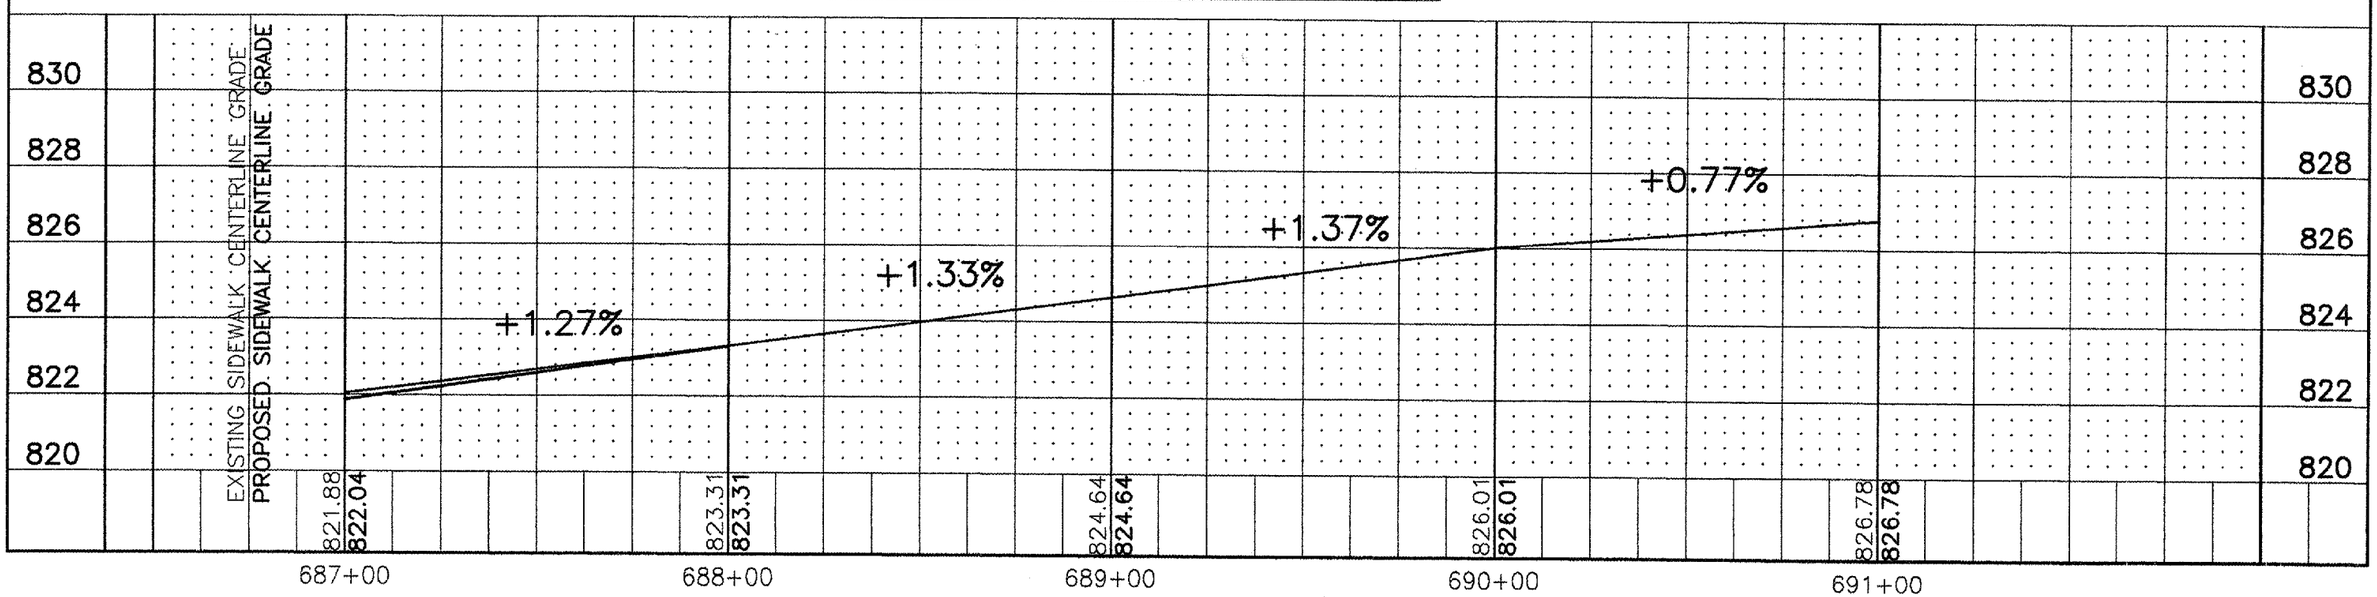
NOTE: SIDEWALK TO BE PLACED A MINIMUM OF 5' FROM BACK OF CURB, UNLESS OTHERWISE NOTED. SALT TOLERANT SOD SHALL BE PLACED ON DISTURBED AREAS BETWEEN THE CURB AND NEW SIDEWALK, AND ON THE NORTH SIDE OF THE PROPOSED SIDEWALK, WITHIN THE EXCAVATION LIMITS