F.A.U. RTE.	SECTION	COUNTY	TOTAL SHEETS	SHEET NO.
2605 1233	02-00170-09-CH	LAKE	66	16
STA. 89+50		TO STA. 92+00		
FED. ROAD DIST. NO. 5	ILLINOIS	PROJECT CMM-8003(207)		

CONTRACT NO. 83837

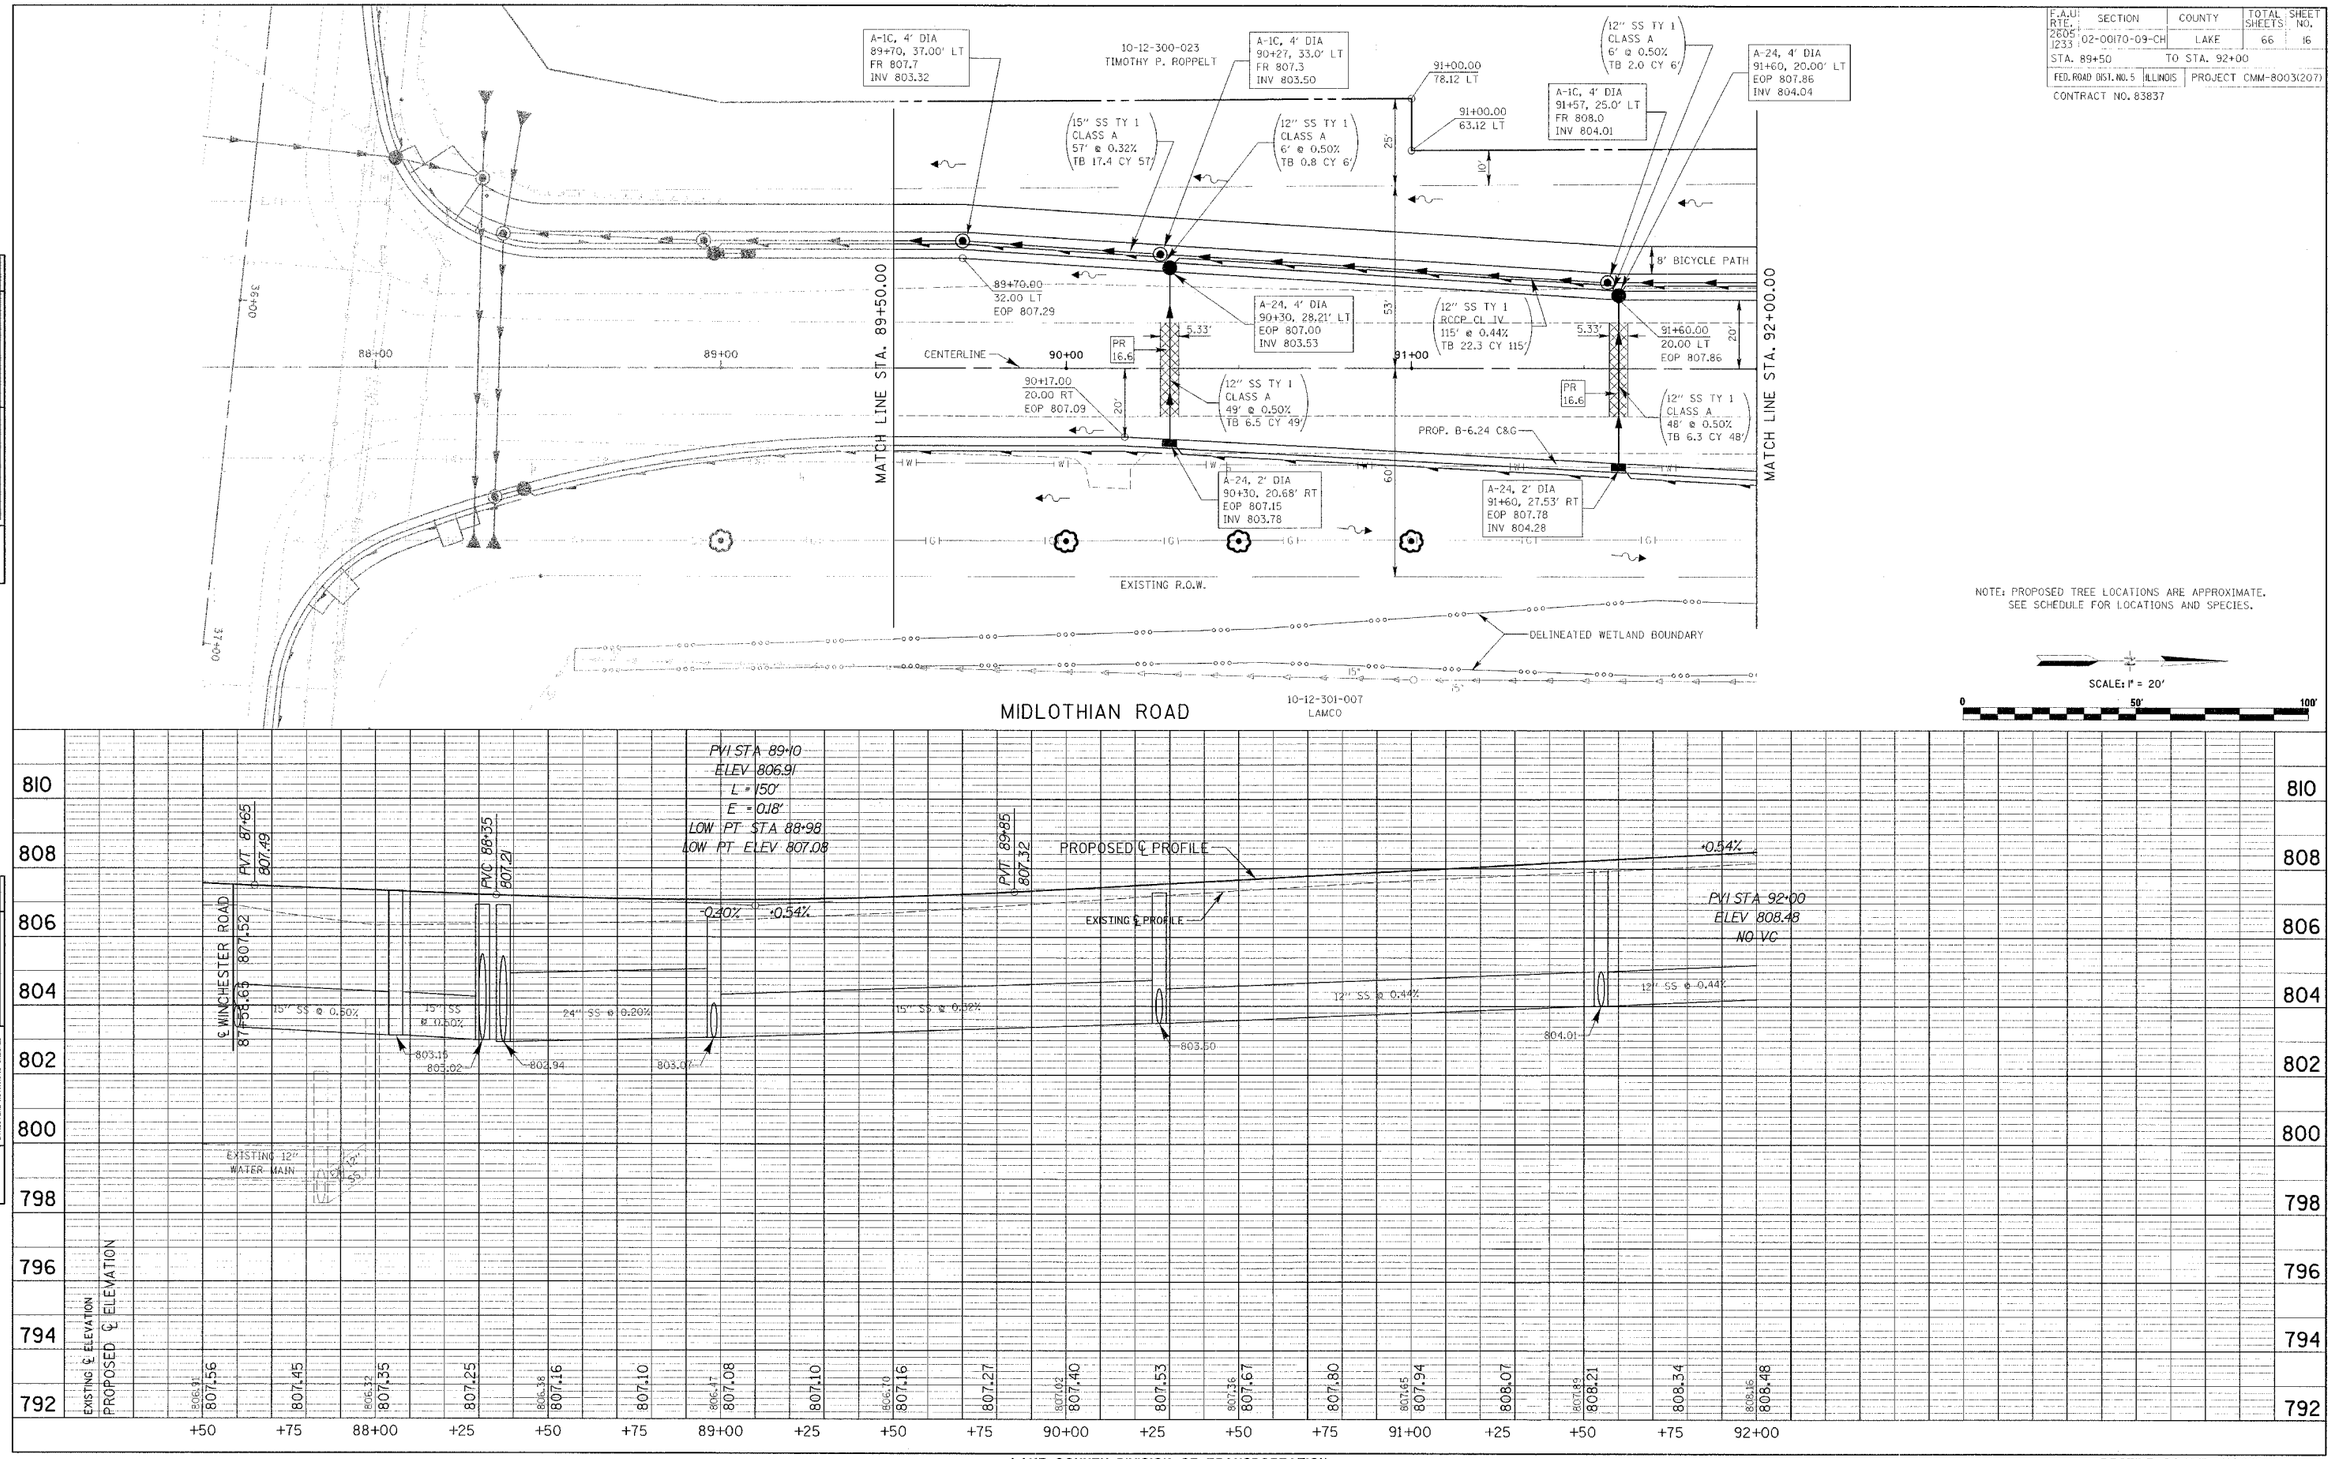

LAKE COUNTY DIVISION OF TRANSPORTATION

ENGLISH PLAN AND PROFILE

PROFILE SCALE HORIZ. 1:20 VERT. 1:2