F.A.U RTE.	SECTION	COUNTY	TOTAL SHEETS	SHEET NO.
2605 1233	02-00170-09-CH	LAKE	66	19
STA. 31+00		TO STA. 35+00		
FED. ROAD DIST. NO. 5	ILLINOIS	PROJECT CMM-8003(207)		

CONTRACT NO. 83837

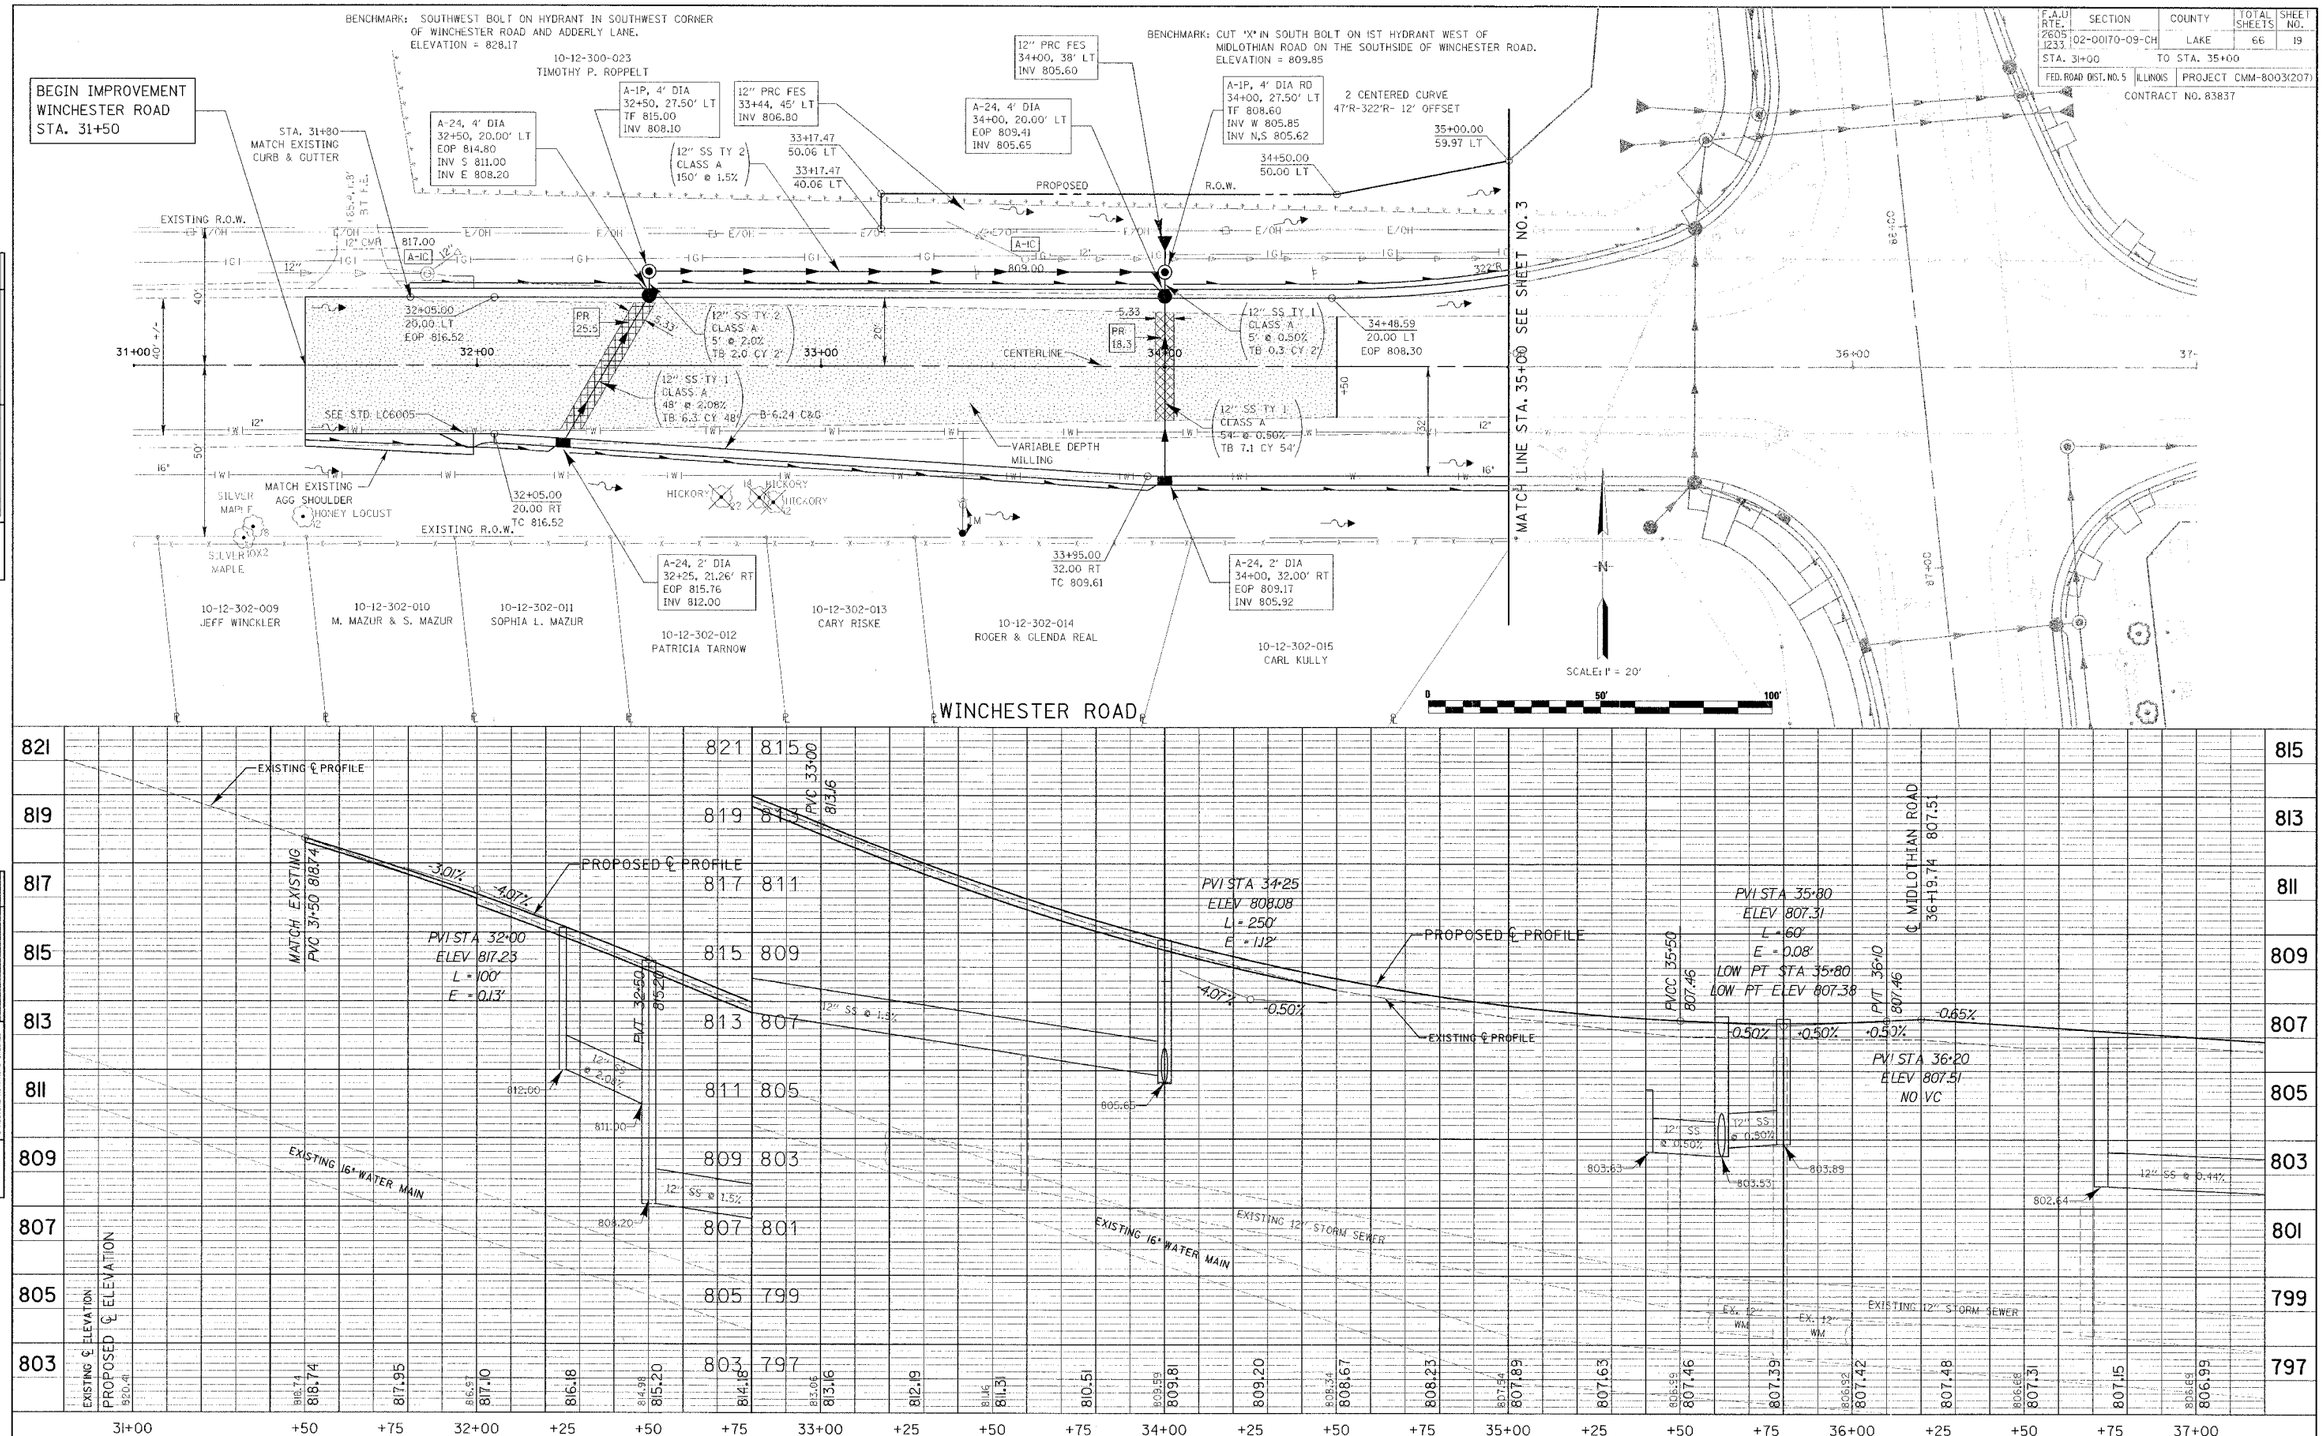

LAKE COUNTY DIVISION OF TRANSPORTATION

ENGLISH PLAN AND PROFILE

PROFILE SCALE HORIZ. 1:20 VERT. 1:2

PLAN NOTE BOOK No. SURVEYED PLOTTED ALIGNMENT CHECKED RT. OF WAY CHECKED BY DATE

PROFILE NOTE BOOK No. SURVEYED PLOTTED GRADES CHECKED B.M.'S NOTED STRUCTURE NOTATIONS CHECKED BY DATE