F.A.P. RTE.	SECTION	COUNTY	TOTAL SHEETS	SHEET NO.
3873	00.00243.00.FP	MCHENRY	84	41
STA.	316+00	TO STA.	321+00	
FED. ROAD DIST. NO.		ILLINOIS	HIGHWAY PROJECT	
83840				

FINAL SURVEY	NOTE BOOK	NO.	BY	DATE
	SURVEYED			
	PLOTTED			
	TEMPLATE			
	AREAS			
	AREAS CHECKED			

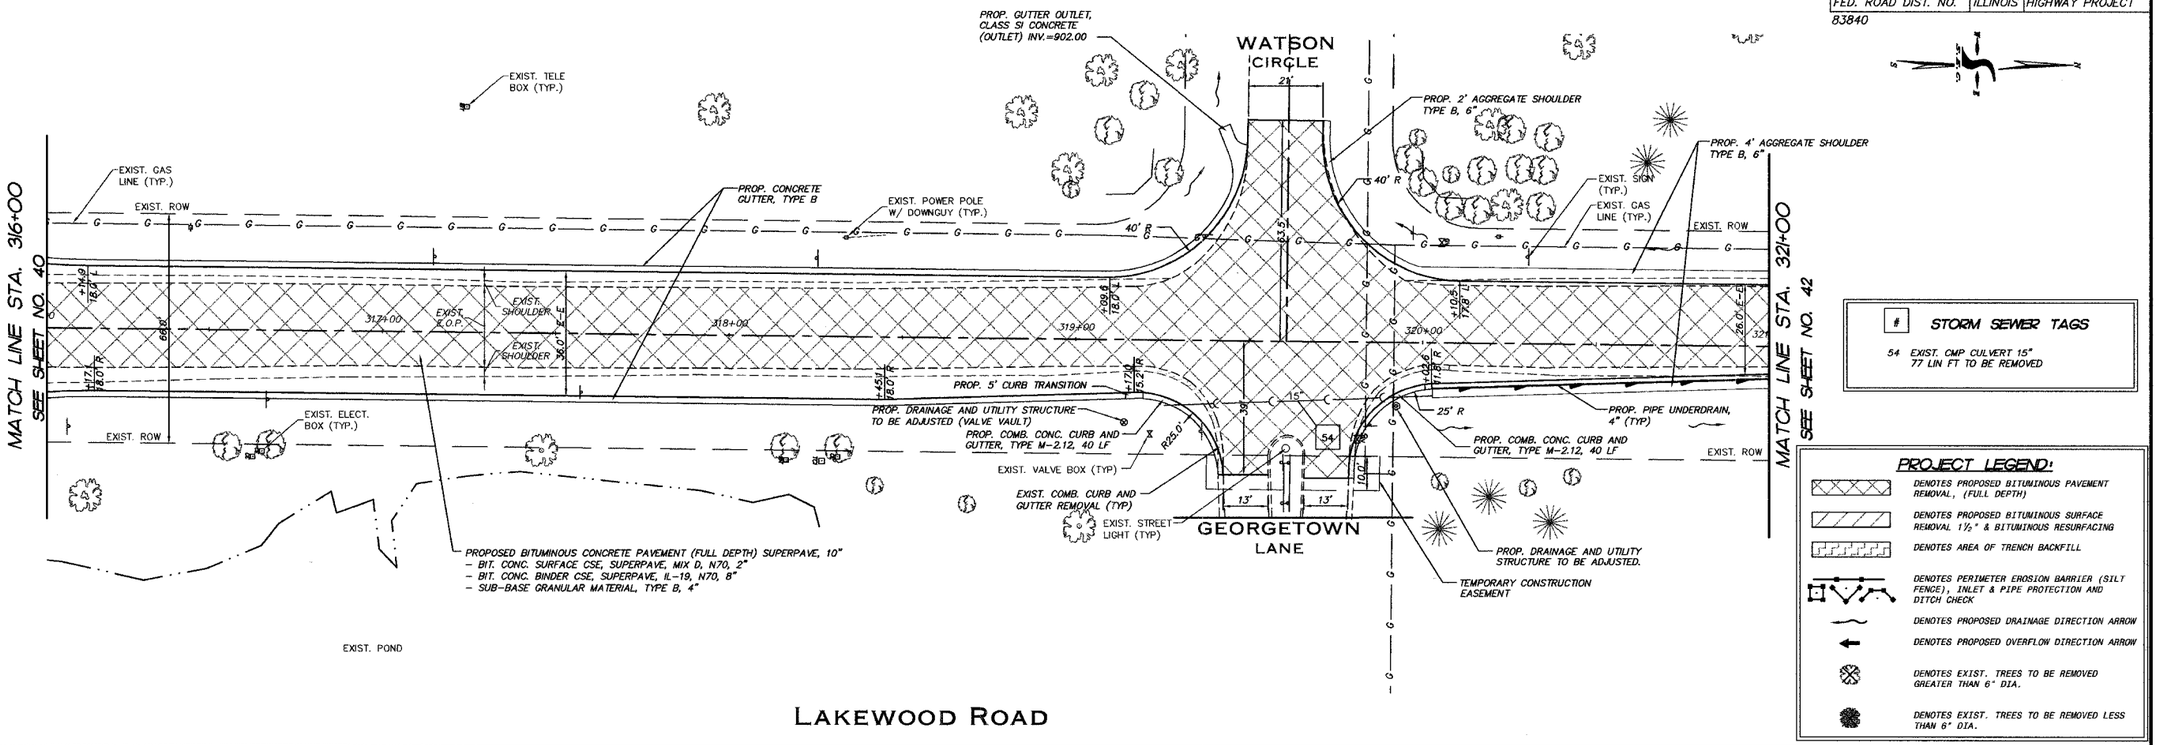

 # STORM SEWER TAGS

54 EXIST. CMP CULVERT 15"
77 LIN FT TO BE REMOVED

PROJECT LEGEND:

- DENOTES PROPOSED BITUMINOUS PAVEMENT REMOVAL, (FULL DEPTH)
- DENOTES PROPOSED BITUMINOUS SURFACE REMOVAL 1½" & BITUMINOUS RESURFACING
- DENOTES AREA OF TRENCH BACKFILL
- DENOTES PERIMETER EROSION BARRIER (SILT FENCE), INLET & PIPE PROTECTION AND DITCH CHECK
- DENOTES PROPOSED DRAINAGE DIRECTION ARROW
- DENOTES PROPOSED OVERFLOW DIRECTION ARROW
- DENOTES EXIST. TREES TO BE REMOVED GREATER THAN 6" DIA.
- DENOTES EXIST. TREES TO BE REMOVED LESS THAN 6" DIA.

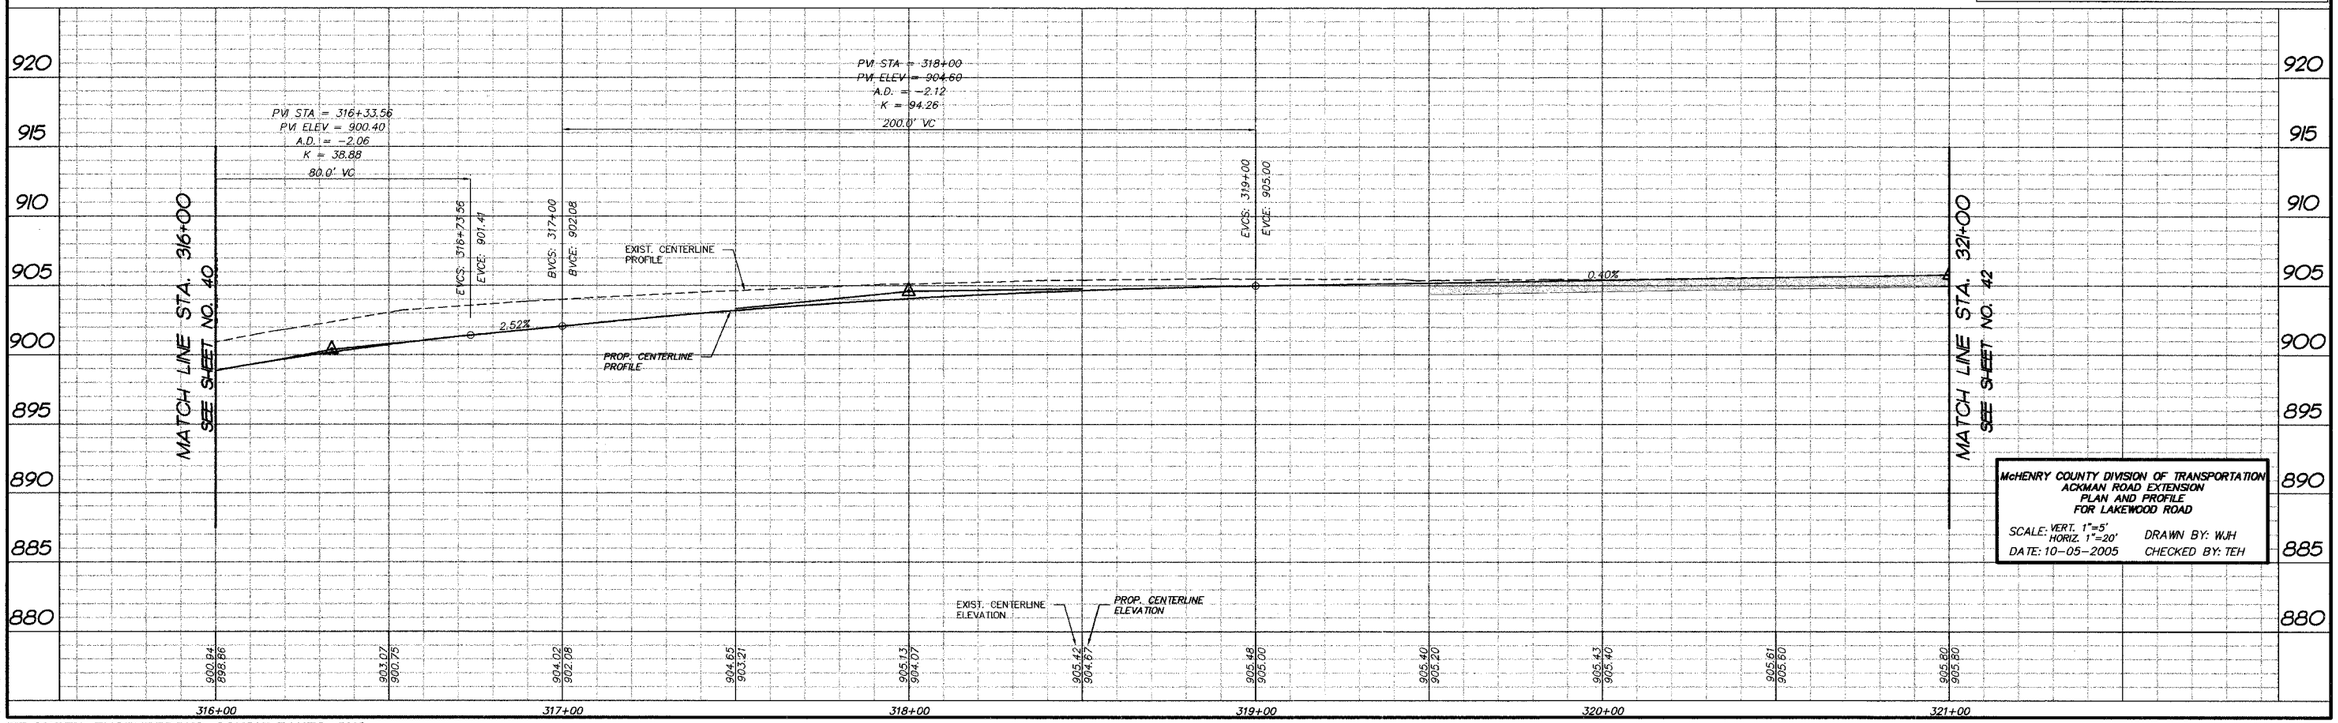

McHENRY COUNTY DIVISION OF TRANSPORTATION
ACKMAN ROAD EXTENSION
PLAN AND PROFILE
FOR LAKEWOOD ROAD

SCALE: VERT. 1"=5' HORIZ. 1"=20' DRAWN BY: WJH
DATE: 10-05-2005 CHECKED BY: TEH

COMP FILE: 030210-802L.dwg
ROAD FILE:
VIEW: C2-41

SMITH ENGINEERING CONSULTANTS INC.