F.A. RTE.	SECTION	COUNTY	TOTAL SHEETS	SHEET NO.
595	1 - 1	ROCK ISLAND	239	181
STA. 75+60.93	TO STA.116+00.00			
FED. ROAD DIST. NO.	ILLINOIS	FED. AID PROJECT		
		CONTRACT # 84986		

END AREA (SQ FT) BY CONSTRUCTION STAGE

STAGE I		STAGE IIA		STAGE IIB/II		STAGE IIIA		STAGE IIIB/III		STAGE IV
CUT	FILL	CUT	PVREM	FILL	CUT	PVREM	FILL	CUT	PVREM	FILL	CUT	PVREM
13.2	13.5	174.4	6.8	15.8	26.6	6.3	27.2	20.3	14.0	-	-	-	-	-

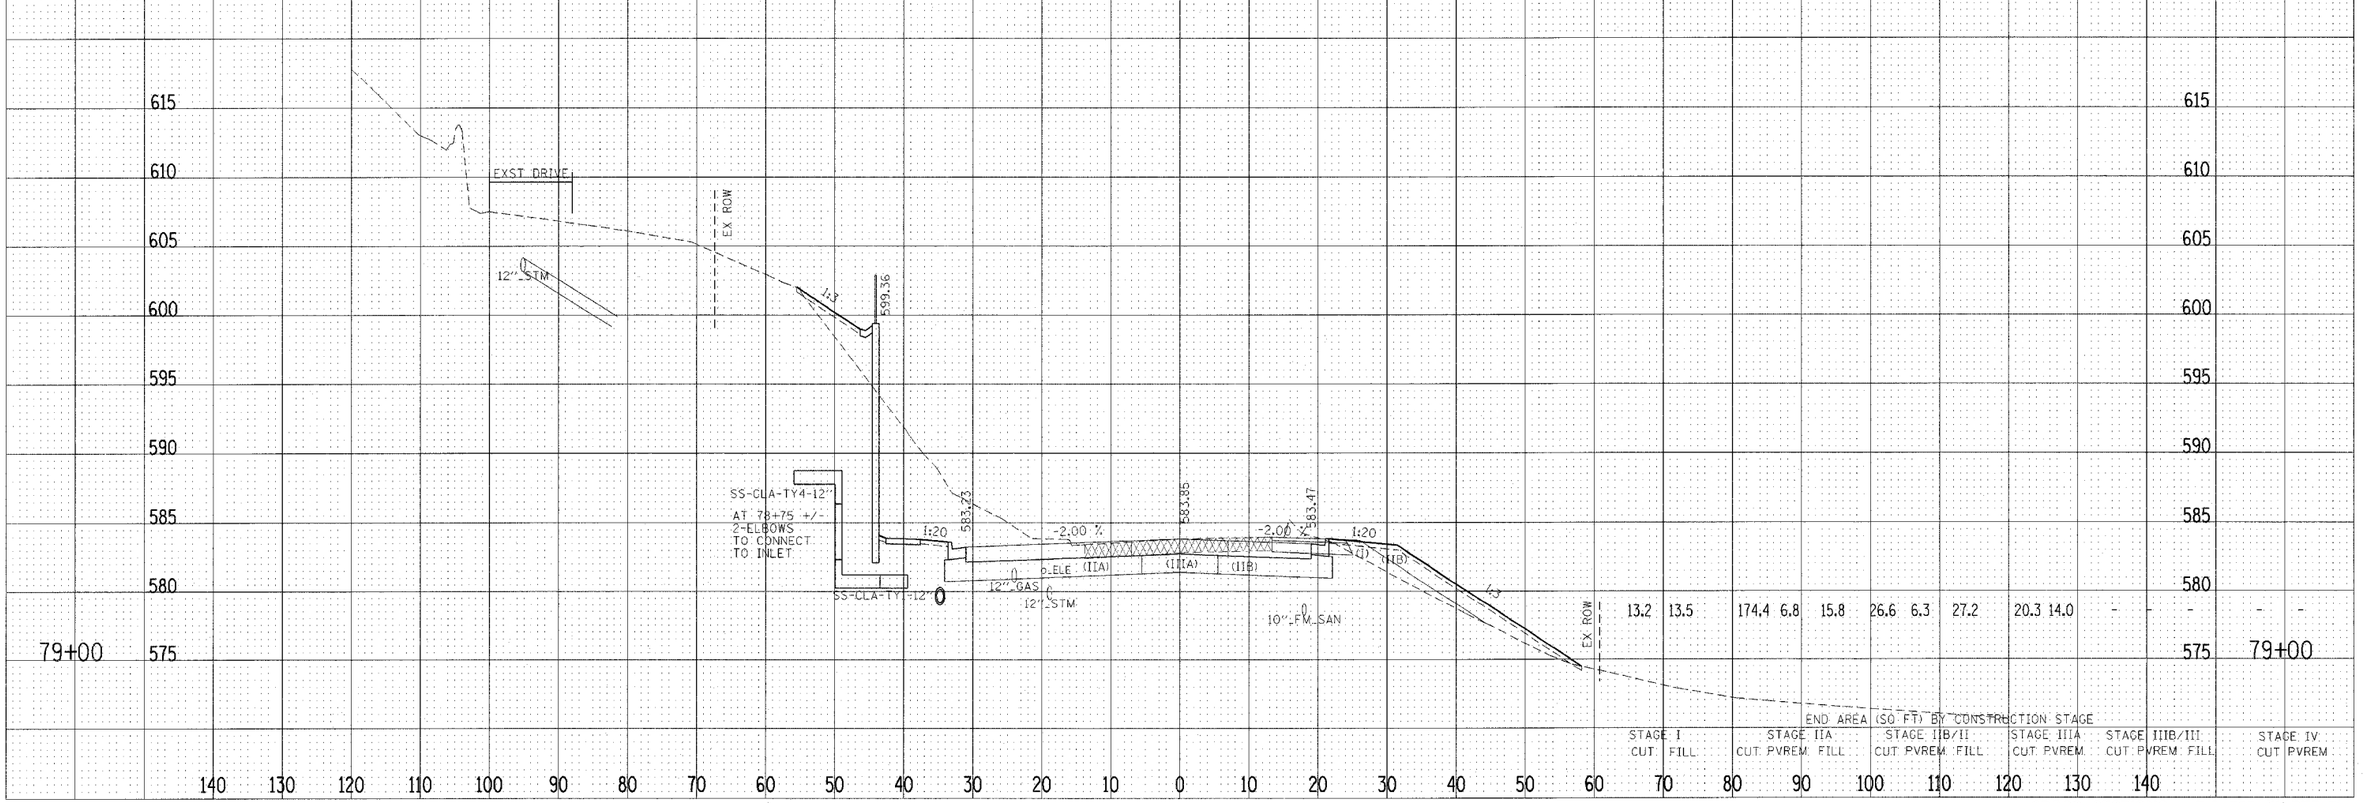

CROSS SECTIONS – F.A. 595 (IL RTE 5)