F.A. RTE.	SECTION	COUNTY	TOTAL SHEETS	SHEET NO.
595	1 - 1	ROCK ISLAND	239	197
STA. 75+60.93	TO STA. 116+00.00			
FED. ROAD DIST. NO.	ILLINOIS	FED. AID PROJECT		
		CONTRACT # 84986		

END AREA (SQ FT) BY CONSTRUCTION STAGE

STAGE I		STAGE IIA		STAGE IIB/II		STAGE IIIA		STAGE IIIB/III		STAGE IV	
CUT	FILL	CUT	PVREM	FILL	CUT	PVREM	FILL	CUT	PVREM	FILL	CUT	PVREM
12.8	1.2	-	-	-	28.7	6.0	17.7	11.4	14.0	145.1	5.8	0.0

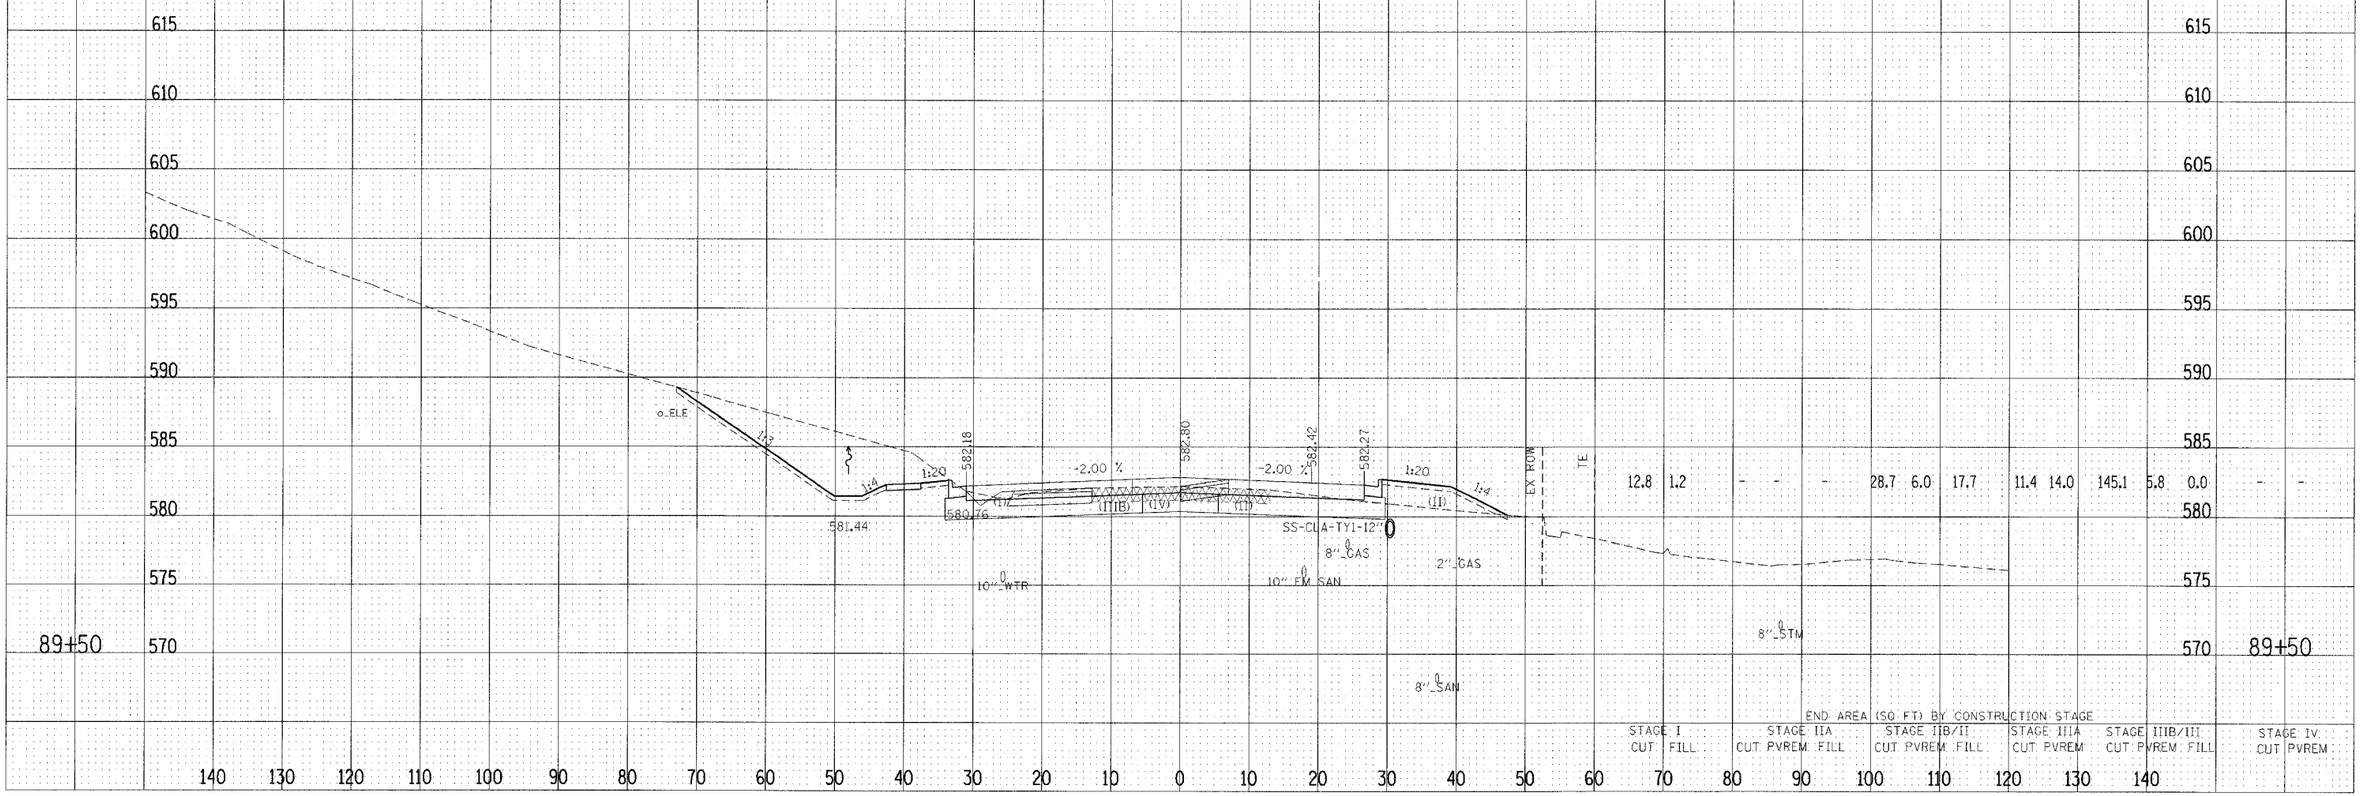

CROSS SECTIONS – F.A. 595 (IL RTE 5)