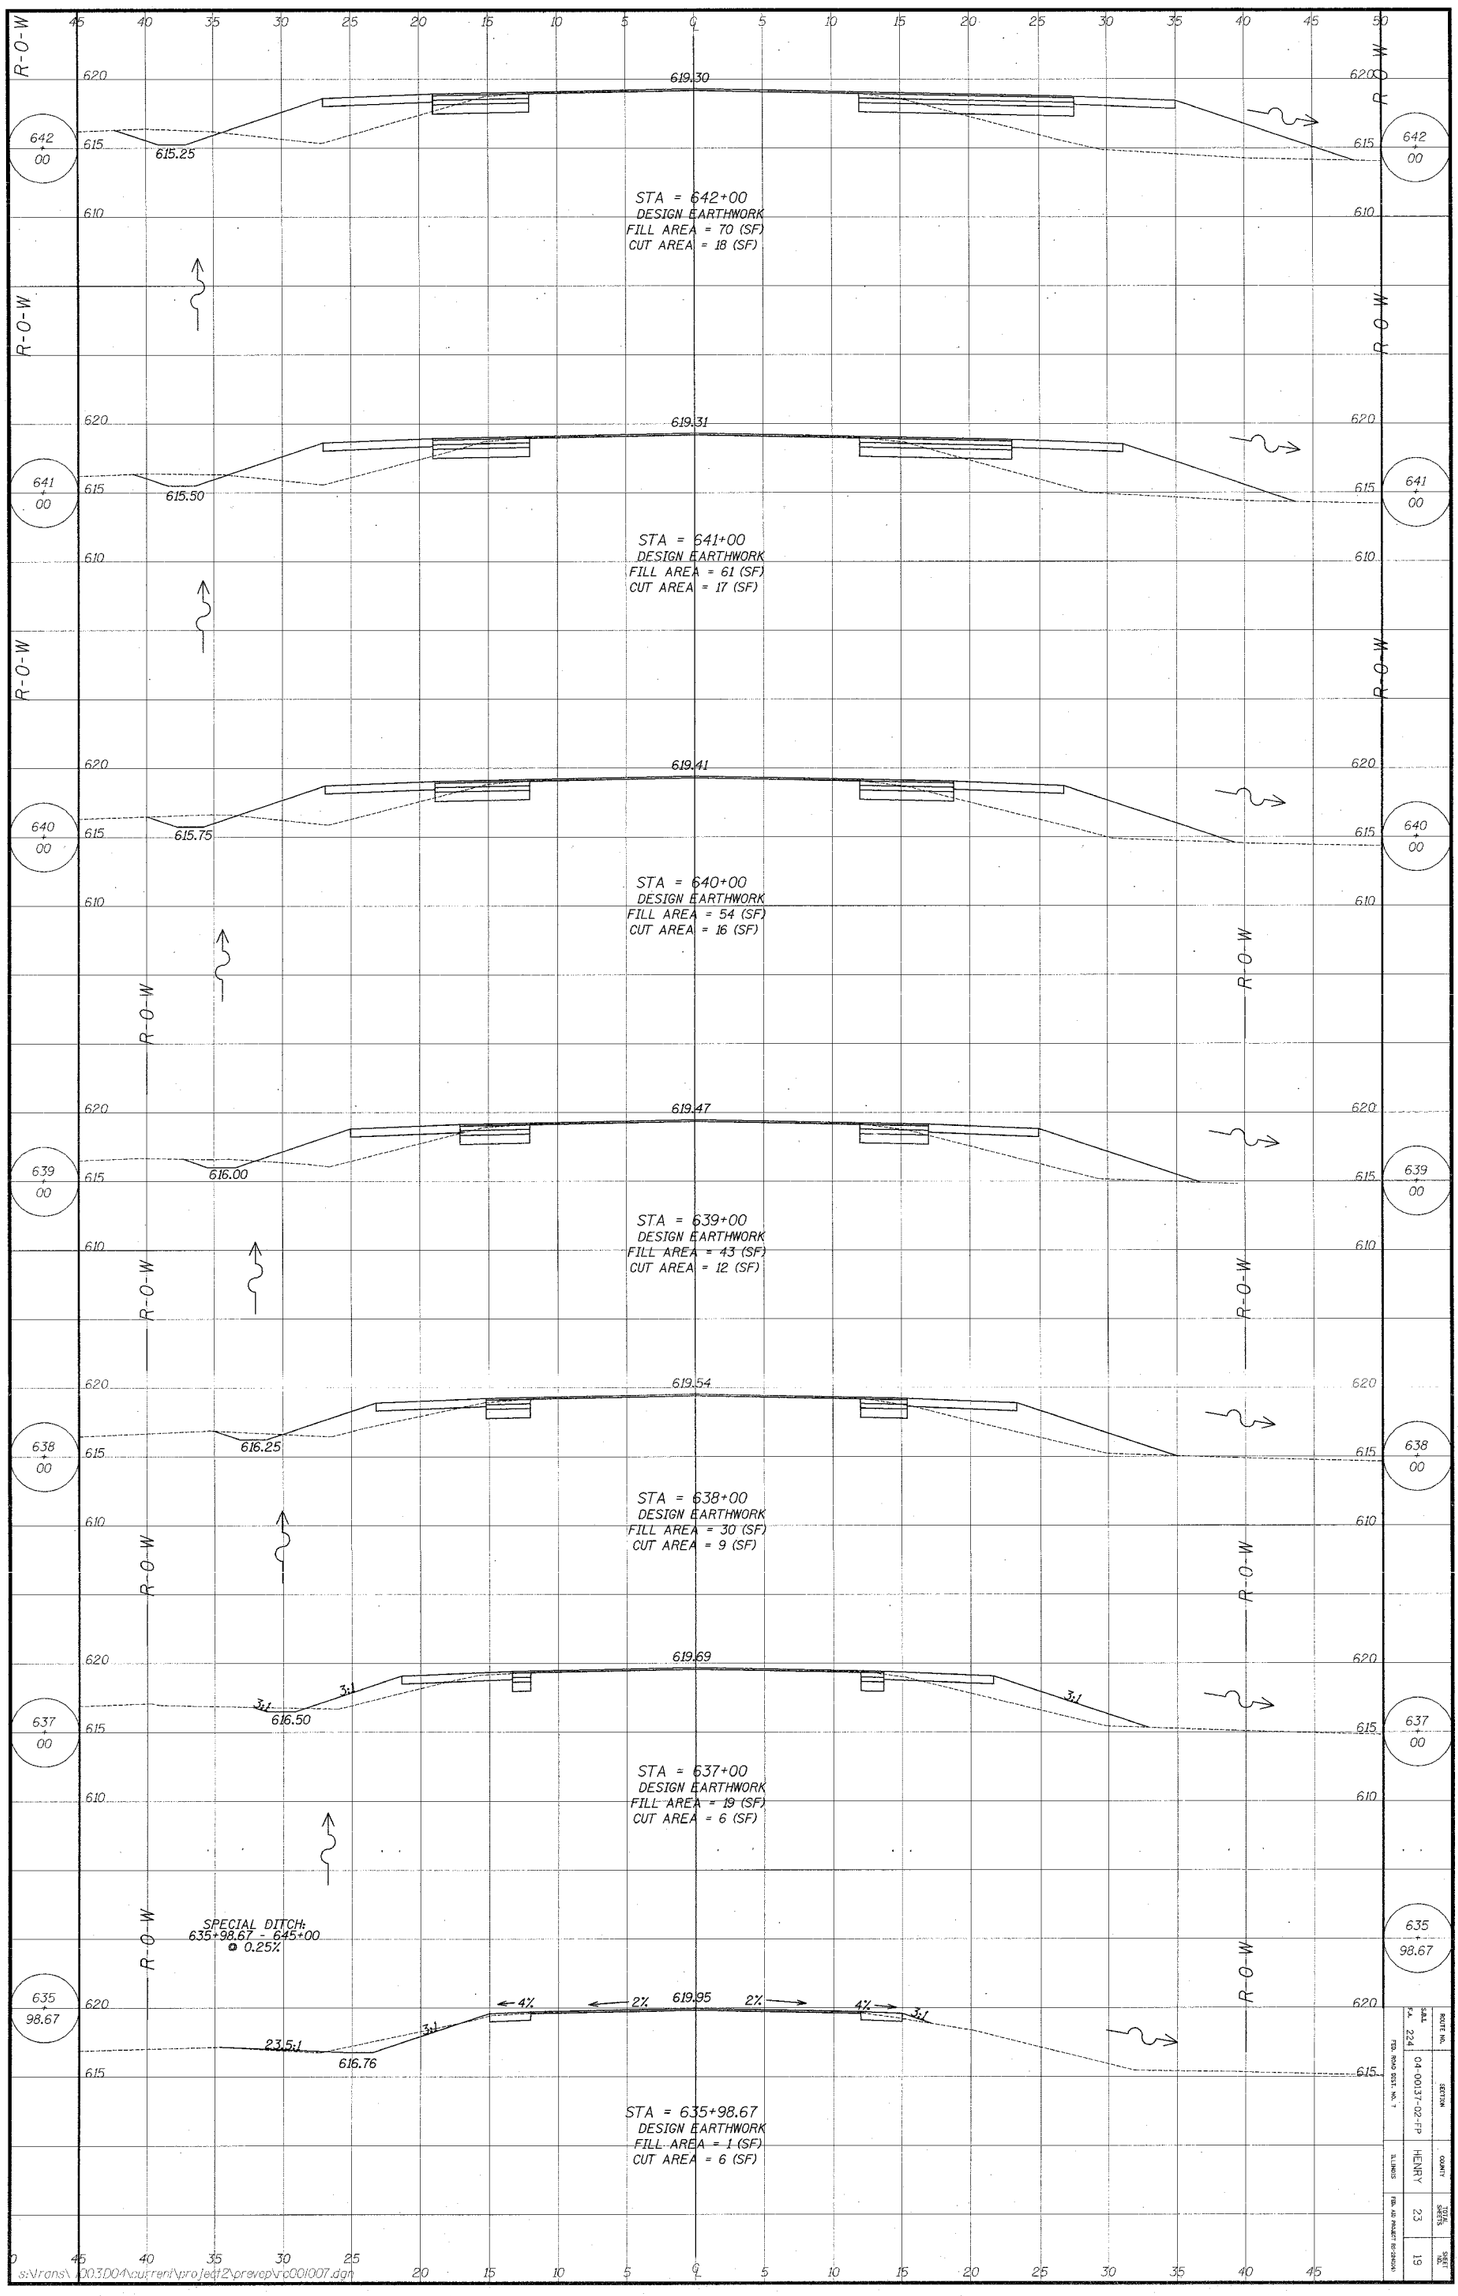

S.A.L. 224	ROUTE NO.		
F.A.		SECTION	
FED. ROAD DIST. NO. 7	04-00137-02-FP		
ILLINOIS	HENRY	COUNTY	
FED. AID PROJECT REVISION	23	TOTAL SHEETS	19
			SHEET NO.

85371