85380

ROUTE NO.	SECTION	COUNTY	TOTAL SHEETS	SHEET NO.
S.B.I. P.A.U. 5102	•	WINNEBAGO	18	4
FED. ROAD DIST. NO. 7		ILLINOIS	FED. AID PROJECT BHM-5099(63)	

• 03-00336-00-BR

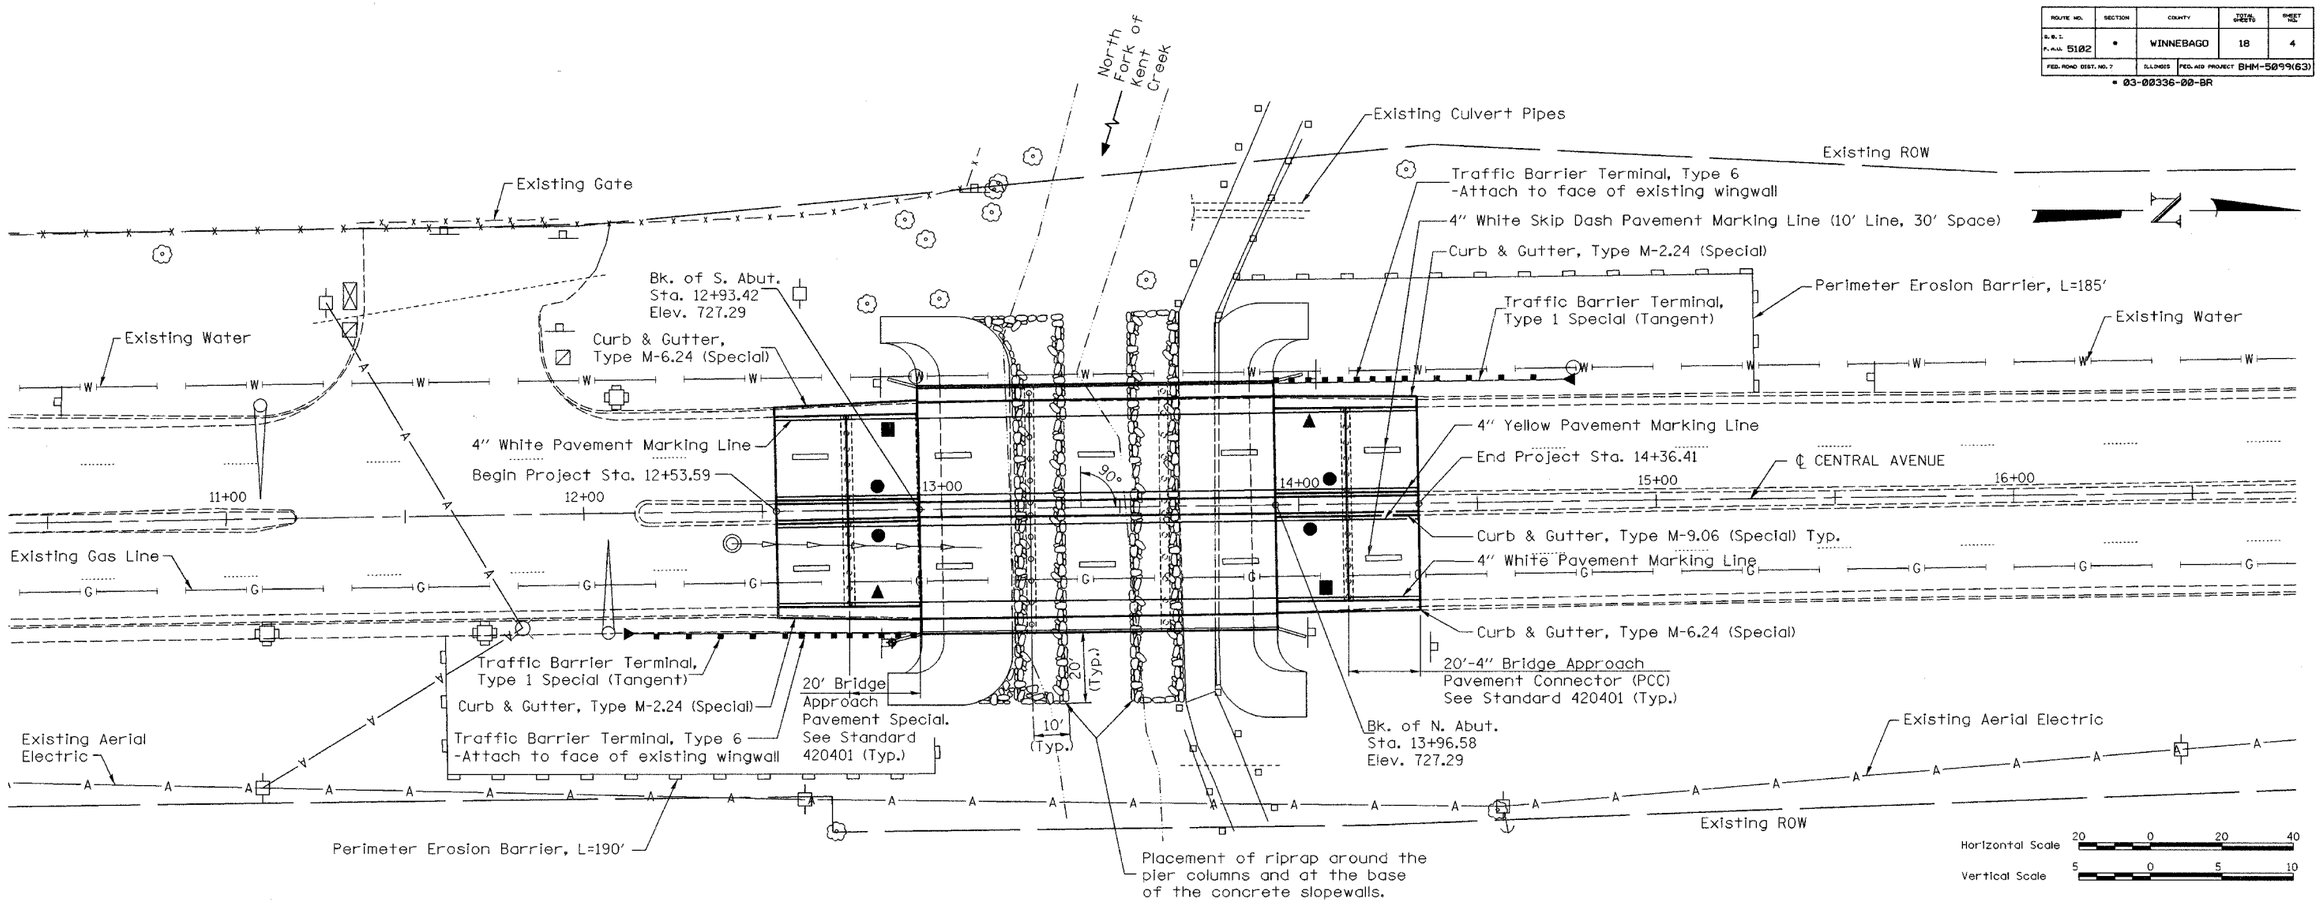

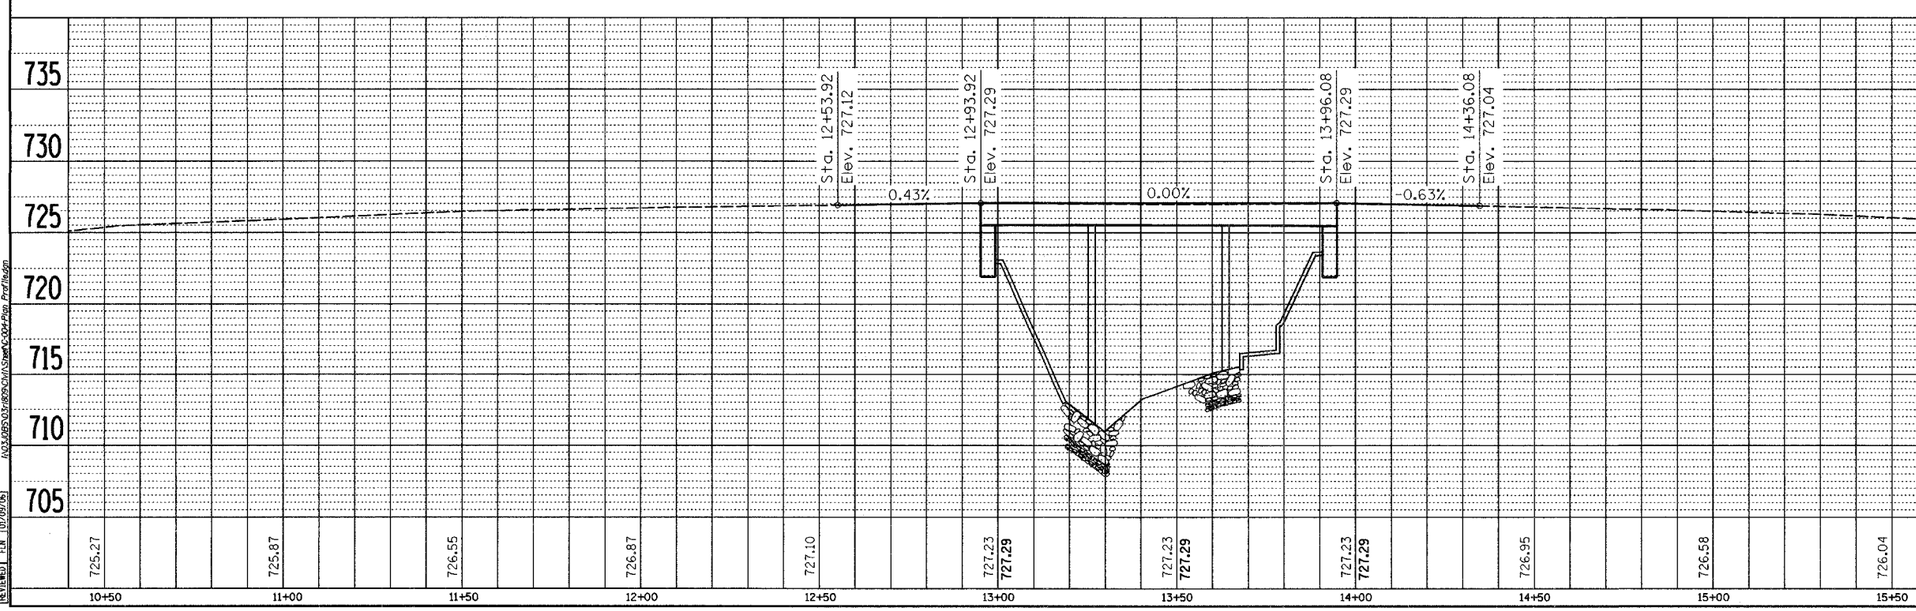

LEGEND

▲ Transition curb height from 8" at bridge to 2", 6'-0" from bridge.

■ Transition curb height from 8" at bridge to 6", 2'-0" from bridge.

● Transition curb height from 8" at bridge to 9", over the entire length of curb and gutter.

NOTE:
The cost of these transitions shall be included in the cost of the Combination Curb & Gutter installed

PLAN — SURVEYED / PLOTTED / ALIGNMENT CHECKED / RT. OF WAY CHECKED / CADD FILE NAME — NOTE BOOK NO. — BY — DATE

PROFILE — SURVEYED / PLOTTED / GRADES CHECKED / B.M. NOTED / STRUCTURE NOTATNS CHKD — NOTE BOOK NO. — BY — DATE

mgm 01/30/2006 I:\03JOBS\03r1809\Civil\Sheet\C-004-Plan_Profile.dgn

LAYOUT	FLN	10/24/05
DRAWN	MGM	12/09/05
REVIEWED	FLN	01/09/06