F.A.U. RTE.	SECTION	COUNTY	TOTAL SHEETS	THIS SHEET
6085	03-00069-00-FP	LASALLE	25	6
ILLINOIS	PROJECT	M-5036(91)		

CONTRACT 87276

LEGEND

- DRIVEWAY/SIDEWALK REMOVAL
- PROP. PCC SIDEWALK
- PROP. PCC DRIVEWAY
- PROP. BIT. DRIVEWAY
- PROP. PCC WIDENING

HORIZONTAL CONTROL

ALL STATIONS ARE STAKED IN THE FIELD ALONG THE EXISTING TRANSIT LINE WITH PK NAILS WHERE POSSIBLE

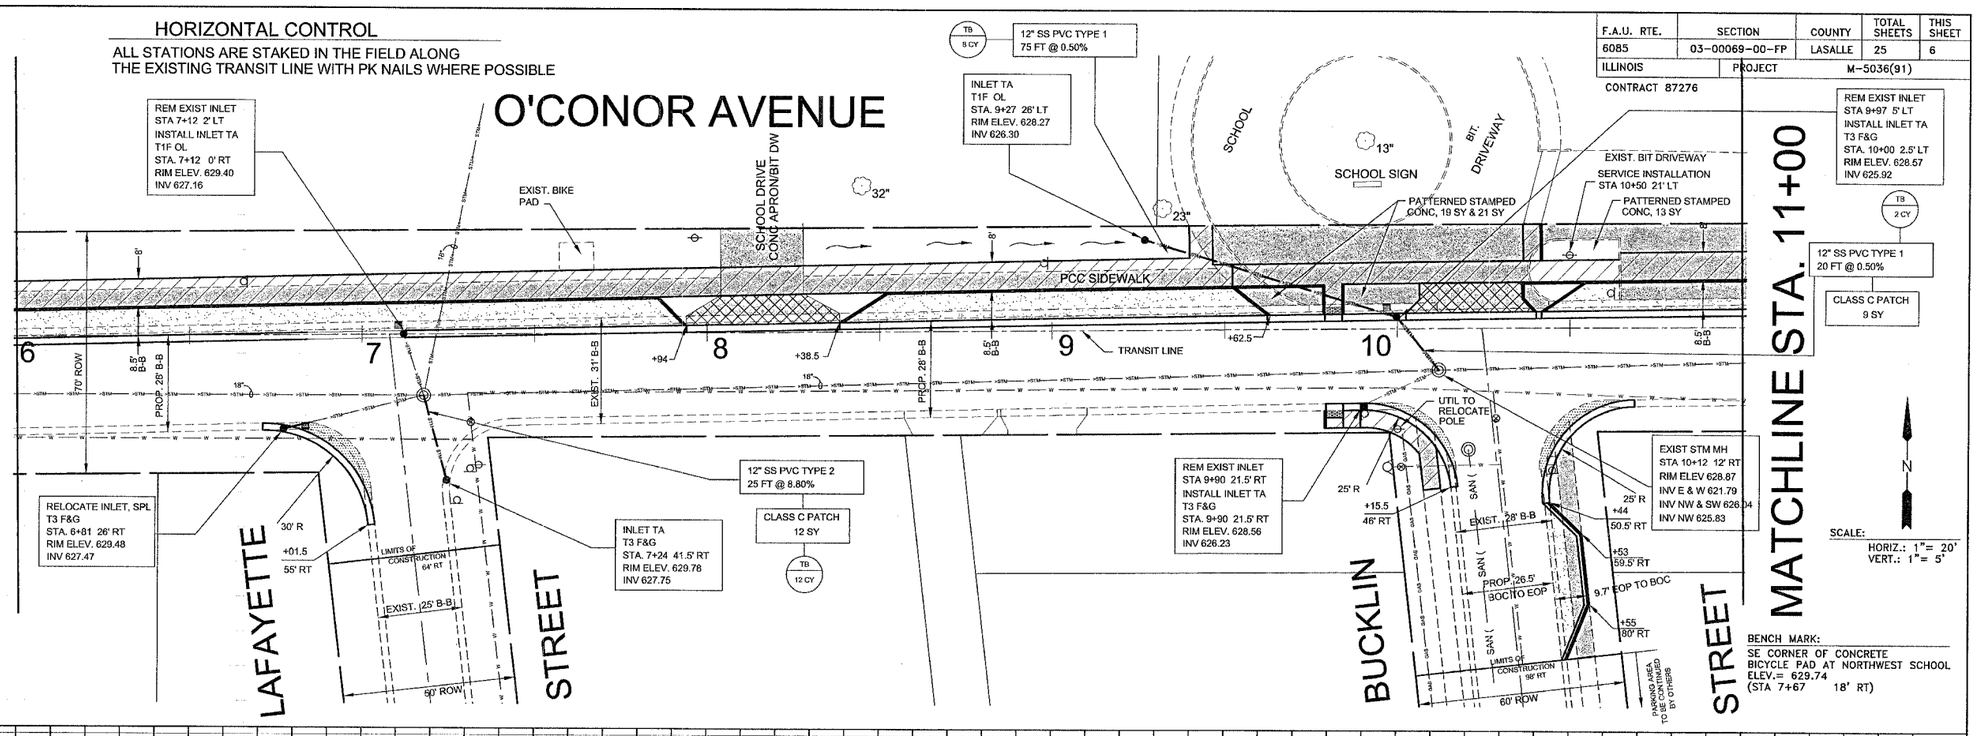

BENCH MARK:
SE CORNER OF CONCRETE BICYCLE PAD AT NORTHWEST SCHOOL
ELEV.= 629.74
(STA 7+67 18' RT)

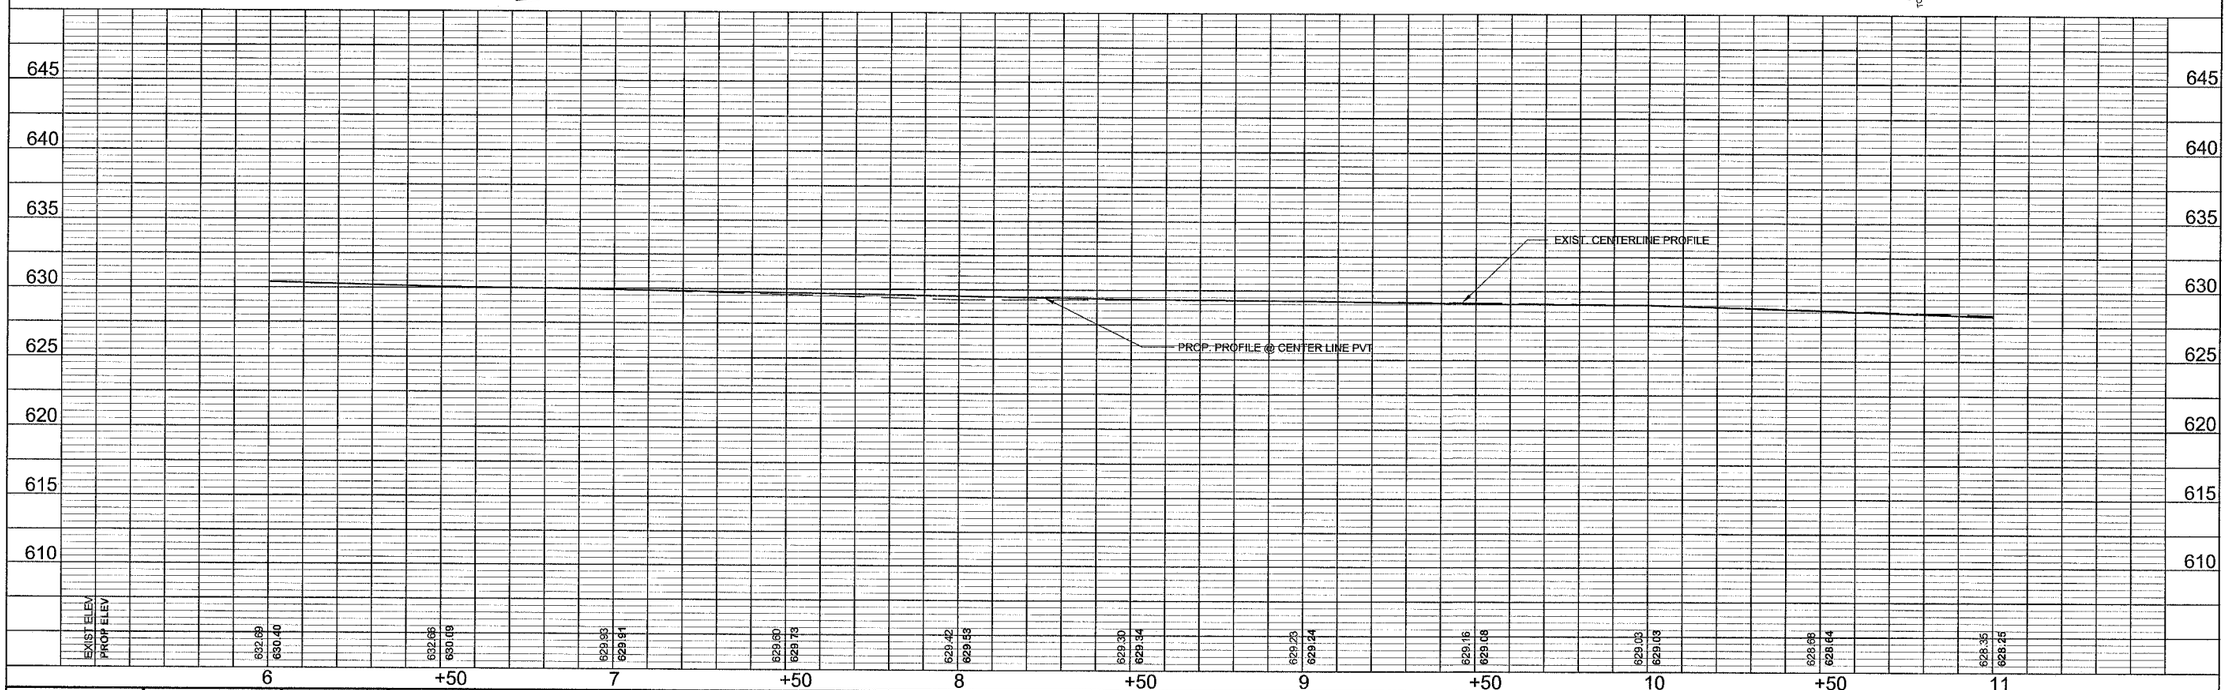

DRAWN BY: PAB	CAD: OCONORPG5	DATE 2/2006	BY PAB	CITY OF LASALLE	CITY OF LA SALLE O'CONOR AVENUE RECONSTRUCTION 03-00069-00-FP	PLAN AND PROFILE O'CONOR AVENUE STA. 6+00 TO STA. 11+00	SCALE: AS_NOTED	SHEET 6
CHECKED BY: DEB	DATE: 3/2005						FILE NO.:	OF 25