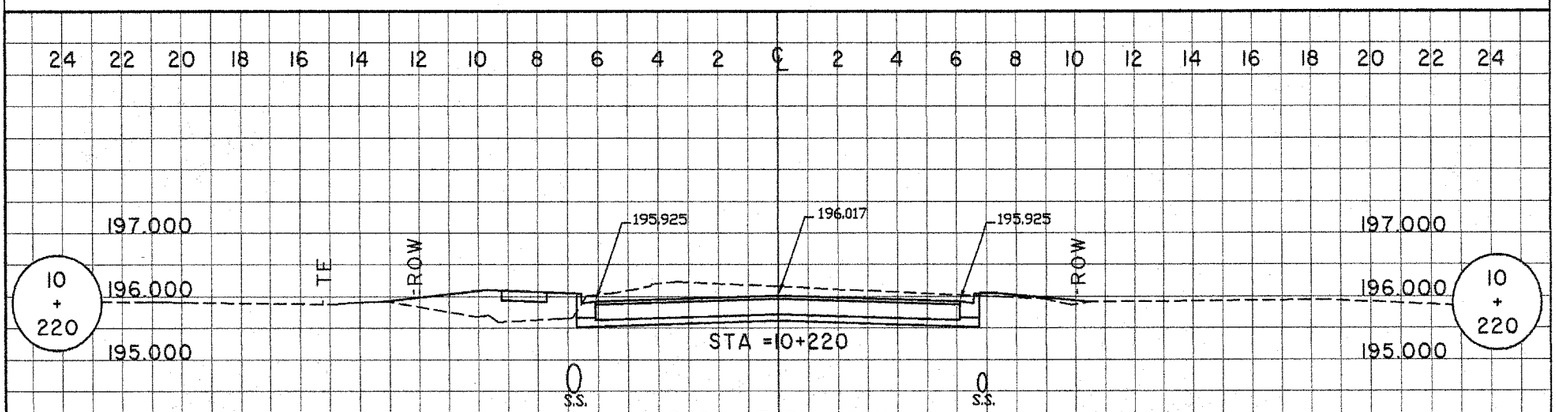

DESIGN EARTHWORK
FILL AREA =2.26
CUT AREA =5.60

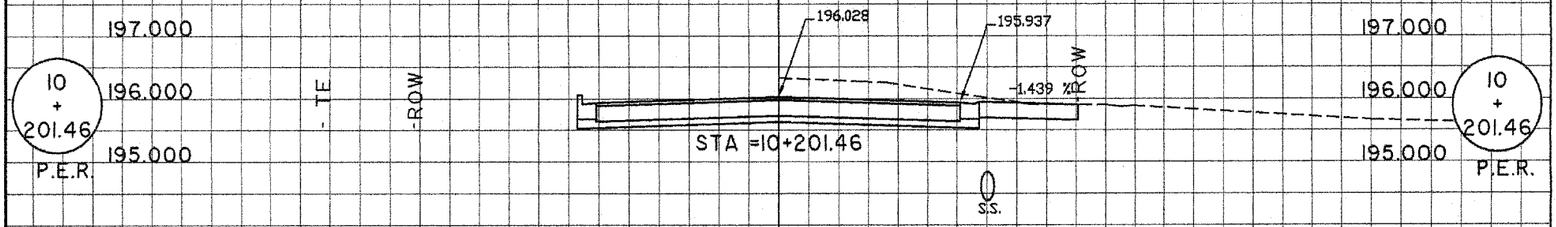

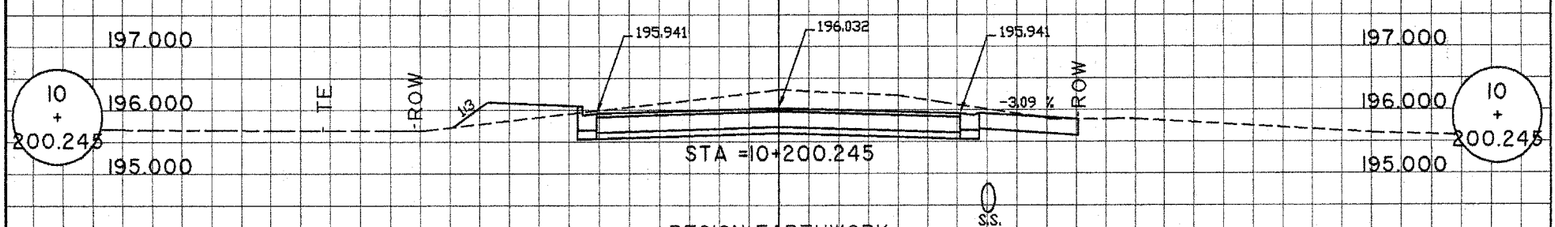

DESIGN EARTHWORK
FILL AREA =0.85
CUT AREA =6.70

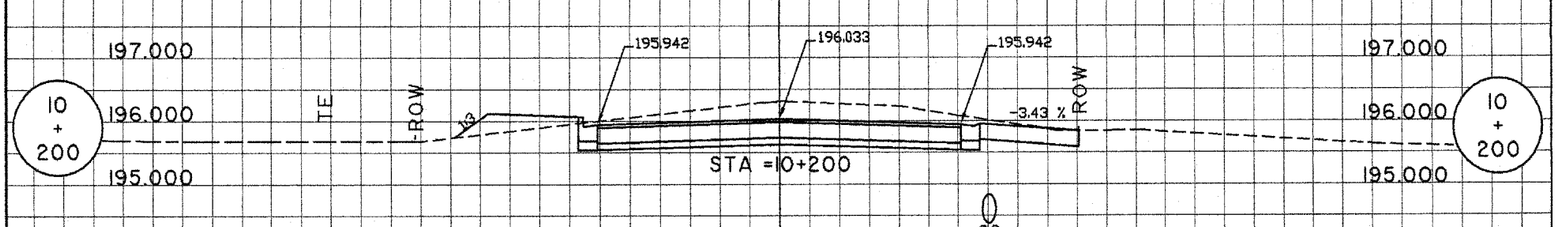

DESIGN EARTHWORK
FILL AREA =0.73
CUT AREA =6.71

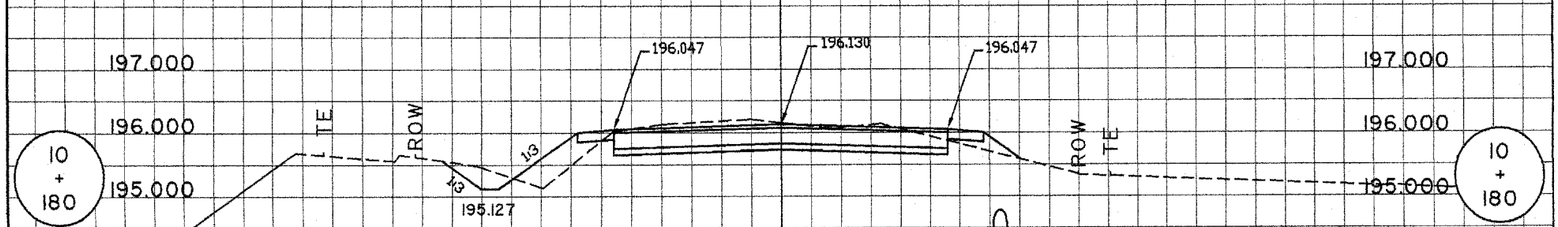

DESIGN EARTHWORK
FILL AREA =1.15
CUT AREA =3.34

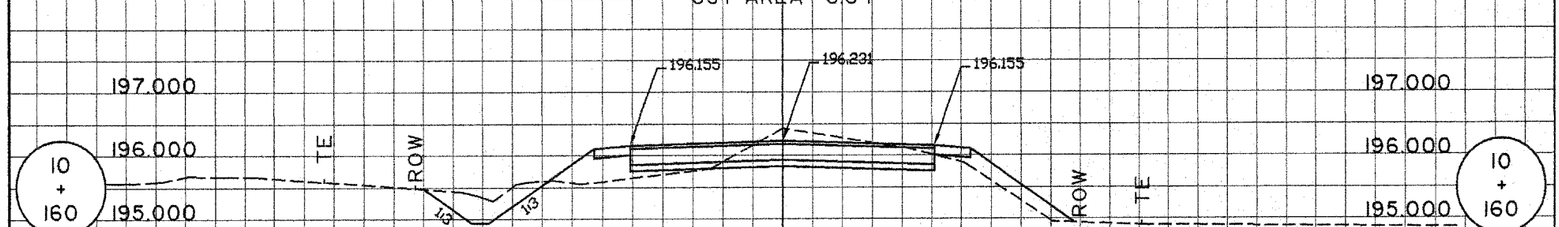

DESIGN EARTHWORK
FILL AREA =1.88
CUT AREA =2.22

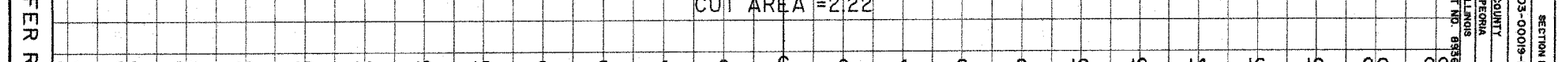

PFEIFFER ROAD

ROUTE NO.	F.A.U 6578 F.A.U 6579
SECTION NO.	03-00019-I-FP
TOTAL SHEET	98
FED. ROAD DIST. NO.	
COUNTY	PEORIA
CONTRACT NO.	ILLINOIS 85969
PROJECT	M5093 (I