ROUTE NO.	SECTION	COUNTY	TOTAL SHEETS	SHEET NO.
C.H. 2	*	FULTON	14	4
FED. ROAD DIST. NO. 7		ILLINOIS	FED. AID PROJECT BR-S-452(015)	

*04-00130-00-BR

CONTRACT #89373

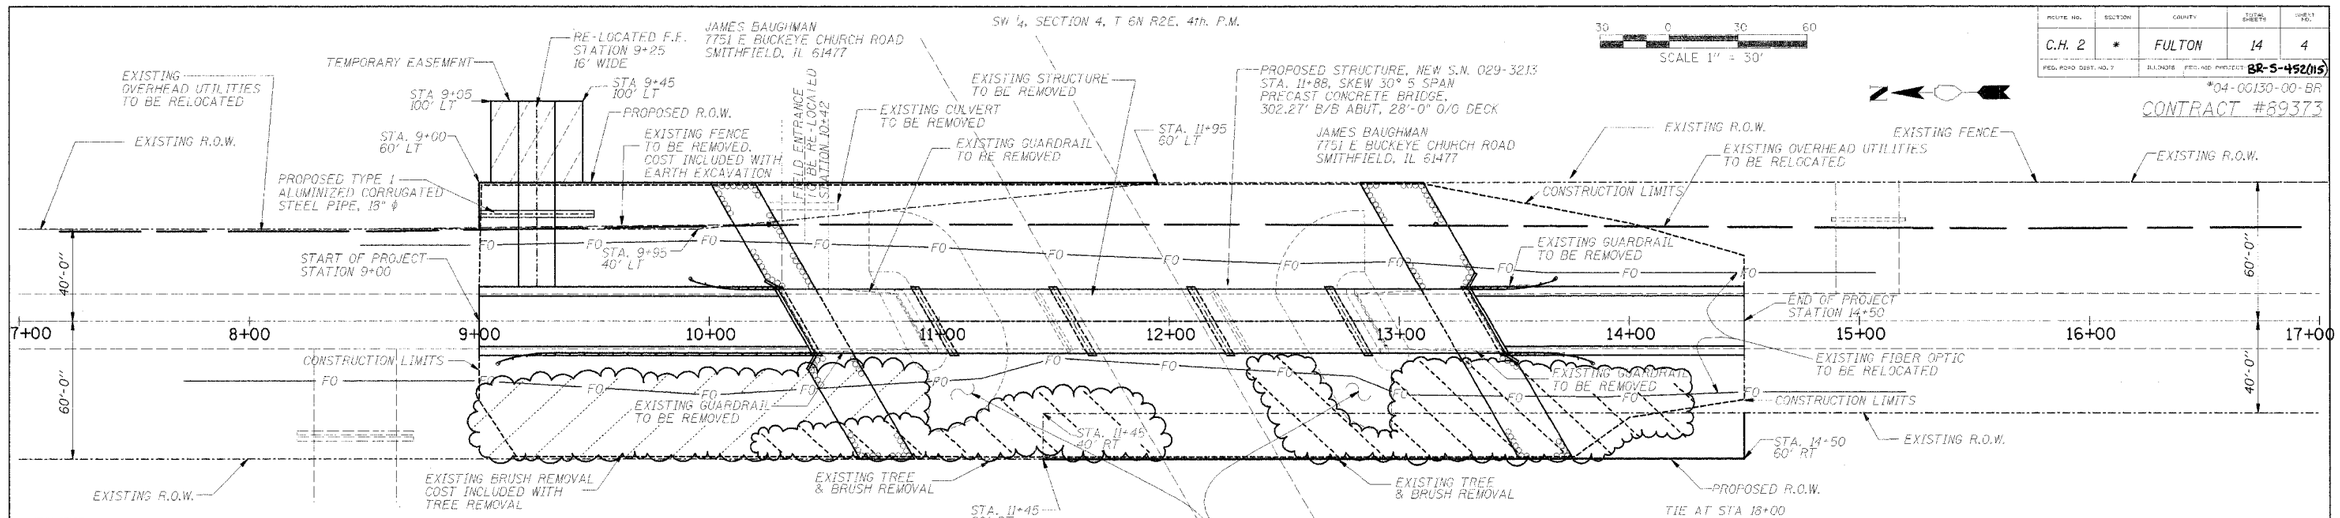

UTILITIES

CALL J.U.L.I.E. 1-800-892-0123

THE CONTRACTOR SHALL COORDINATE THE RELOCATION OF ANY UTILITIES WITH THE UTILITY COMPANY WHERE THEY CONFLICT WITH THE PROPOSED IMPROVEMENTS.

CHANNEL EXCAVATION

THE CHANNEL SHALL BE EXCAVATED AS SHOWN WITH 2:1 SLOPES WITHIN THE EXISTING RIGHT OF WAY. SUITABLE EXCAVATED MATERIALS TO BE USED IN THE EMBANKMENTS

EXISTING STRUCTURE DESCRIPTION

EXISTING STRUCTURE NO. 029-3013
EXISTING STRUCTURE IS A THREE SPAN CONCRETE SLAB ON STEEL STRINGERS SUPPORTED ON CONCRETE ABUTMENTS AND CONCRETE CENTER PIERS.
201' LONG & 24'-0" O/O DECK.

REMOVAL OF EXISTING STRUCTURE = 1 EACH

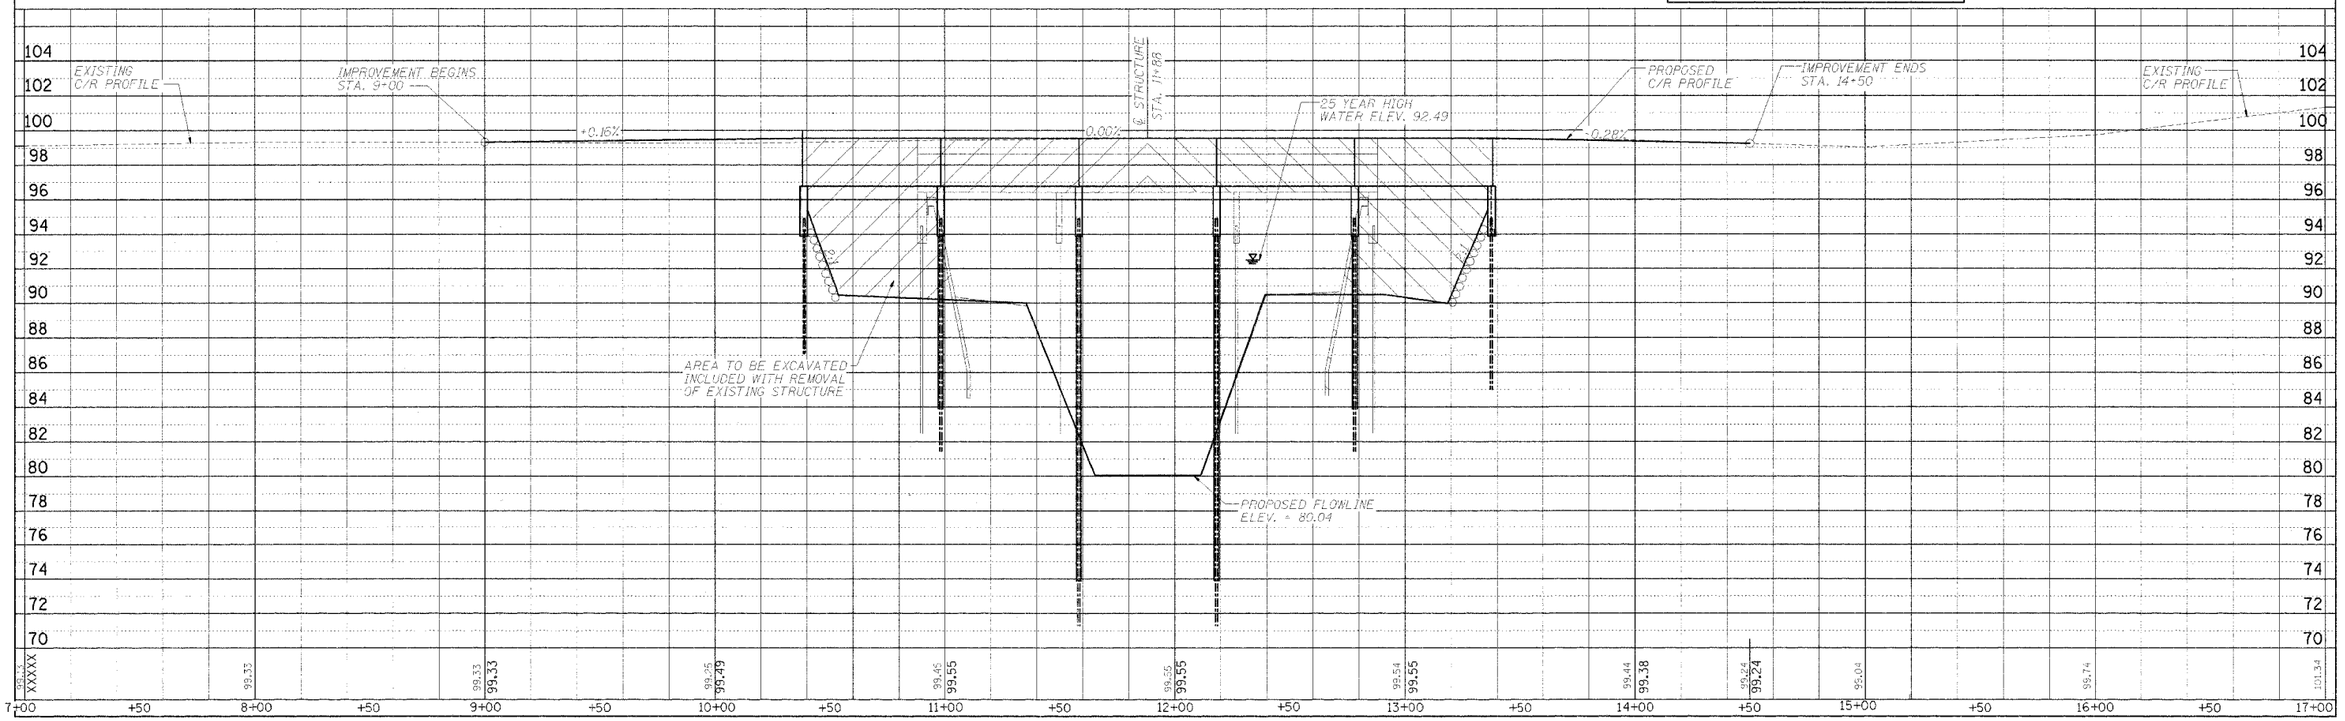

PLAN & PROFILE STA. 7+00 TO STA. 17+00