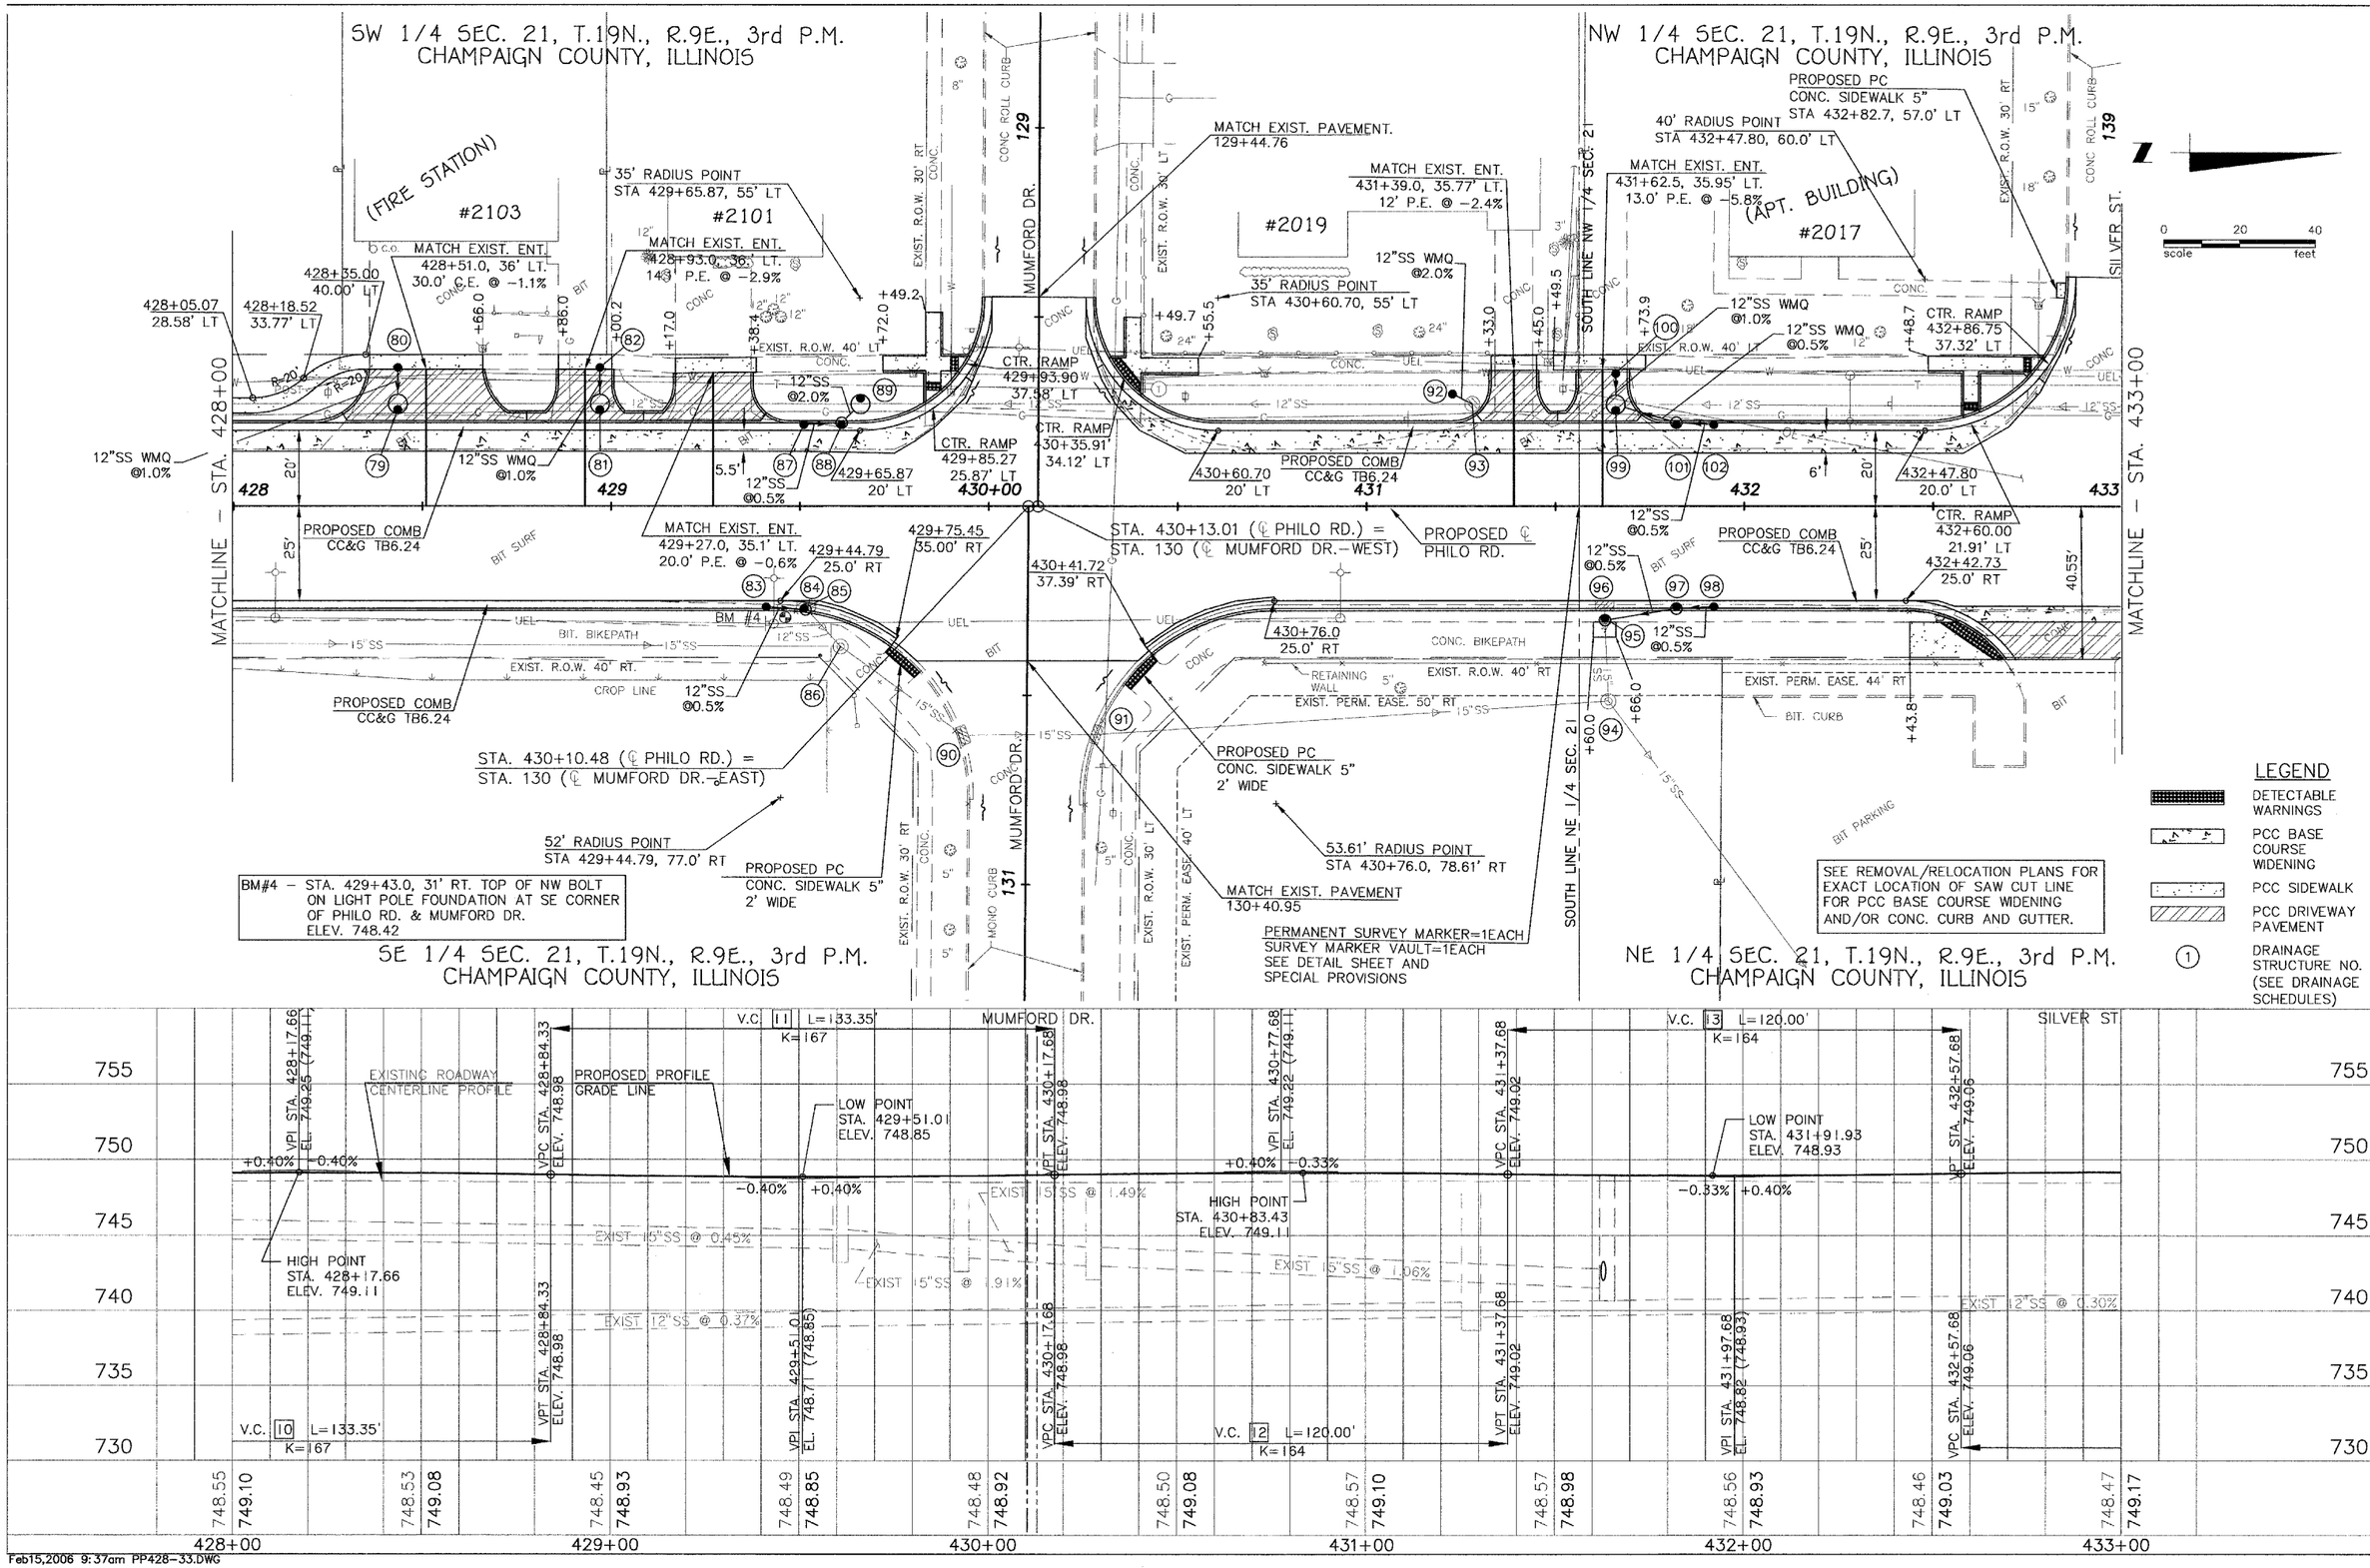

Feb15,2006 9:37am PP428-33.DWG

CITY OF URBANA
PUBLIC WORKS
ENGINEERING DIVISION

DRAWN BY: AJS
CHECKED BY: GLJ
DATED: 2/06
DESIGNED BY: CES

CITY SECTION
95-00305-01-PV

Philo Road Improvements
Plan & Profile
Sta 428+00 to Sta 433+00

SHEET NO
31
OF
62