F.A.P. RTE.	SECTION	COUNTY	TOTAL SHEETS	SHEET NO.
322	18Z & 18Y, RS 28Z	MARION	222	29
STA. 2305+00.00	TO STA. 2309+00.00			
IDOT DIST. NO. 7	ILLINOIS	FED. AID PROJECT		
CONTRACT NO. 94700				

PLAN
SURVEYED
PLOTTED
ALIGNMENT CHECKED
ALL XS CHECKED
CADD FILE NAME
NOTE BOOK
NO.
BY
DATE

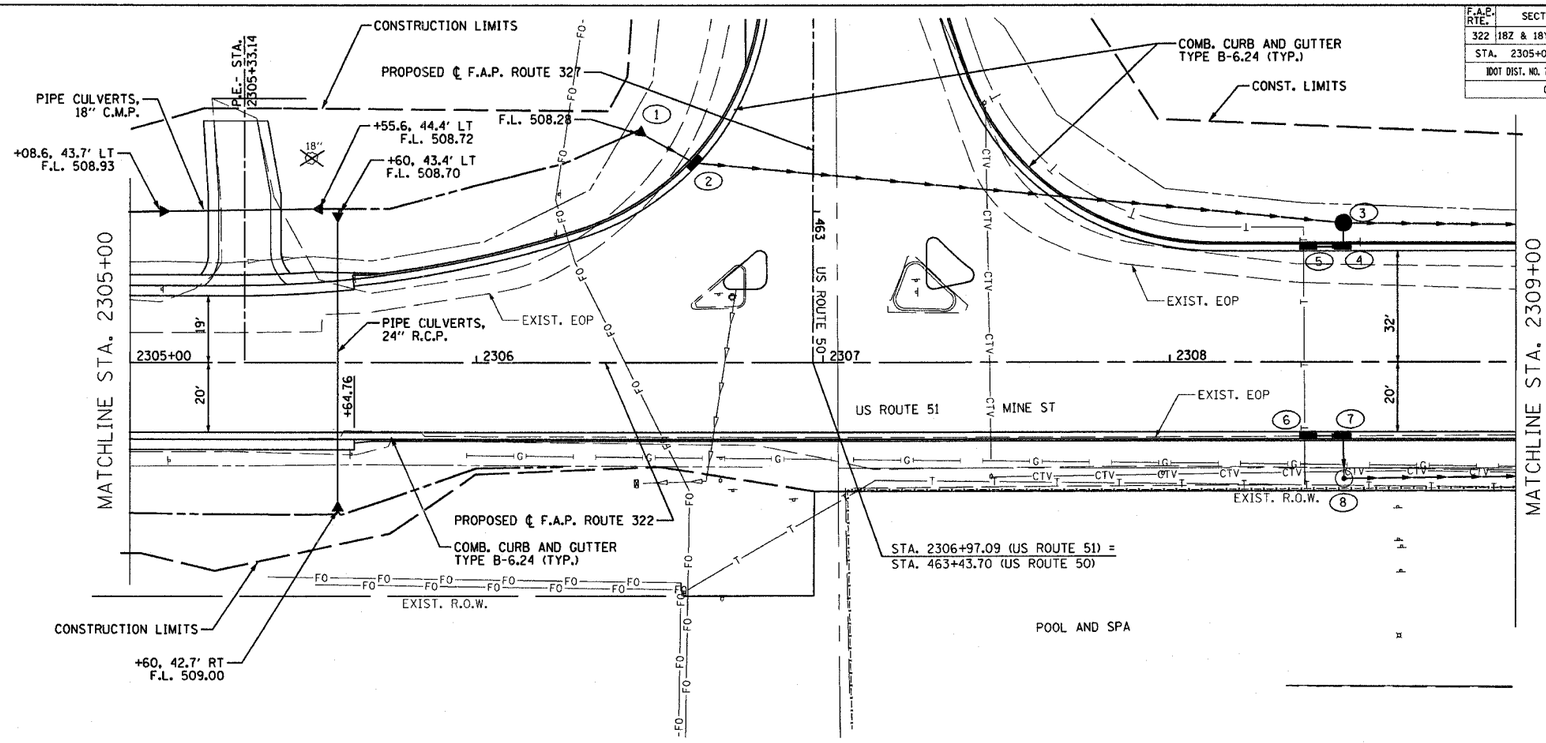

20 0 20 40 60
1" = 20'

TBM #101 - CHISELED "□" ON THE EAST CORNER OF SOUTH MEDIAN OF THE NORTH INTERSECTION OF US 50 &51 ELEV. = 513.81

PROFILE
SURVEYED
PLOTTED
ALIGNMENT CHECKED
ALL XS CHECKED
STRUCTURE NOTATIONS
CHKD
NOTE BOOK
NO.
BY
DATE

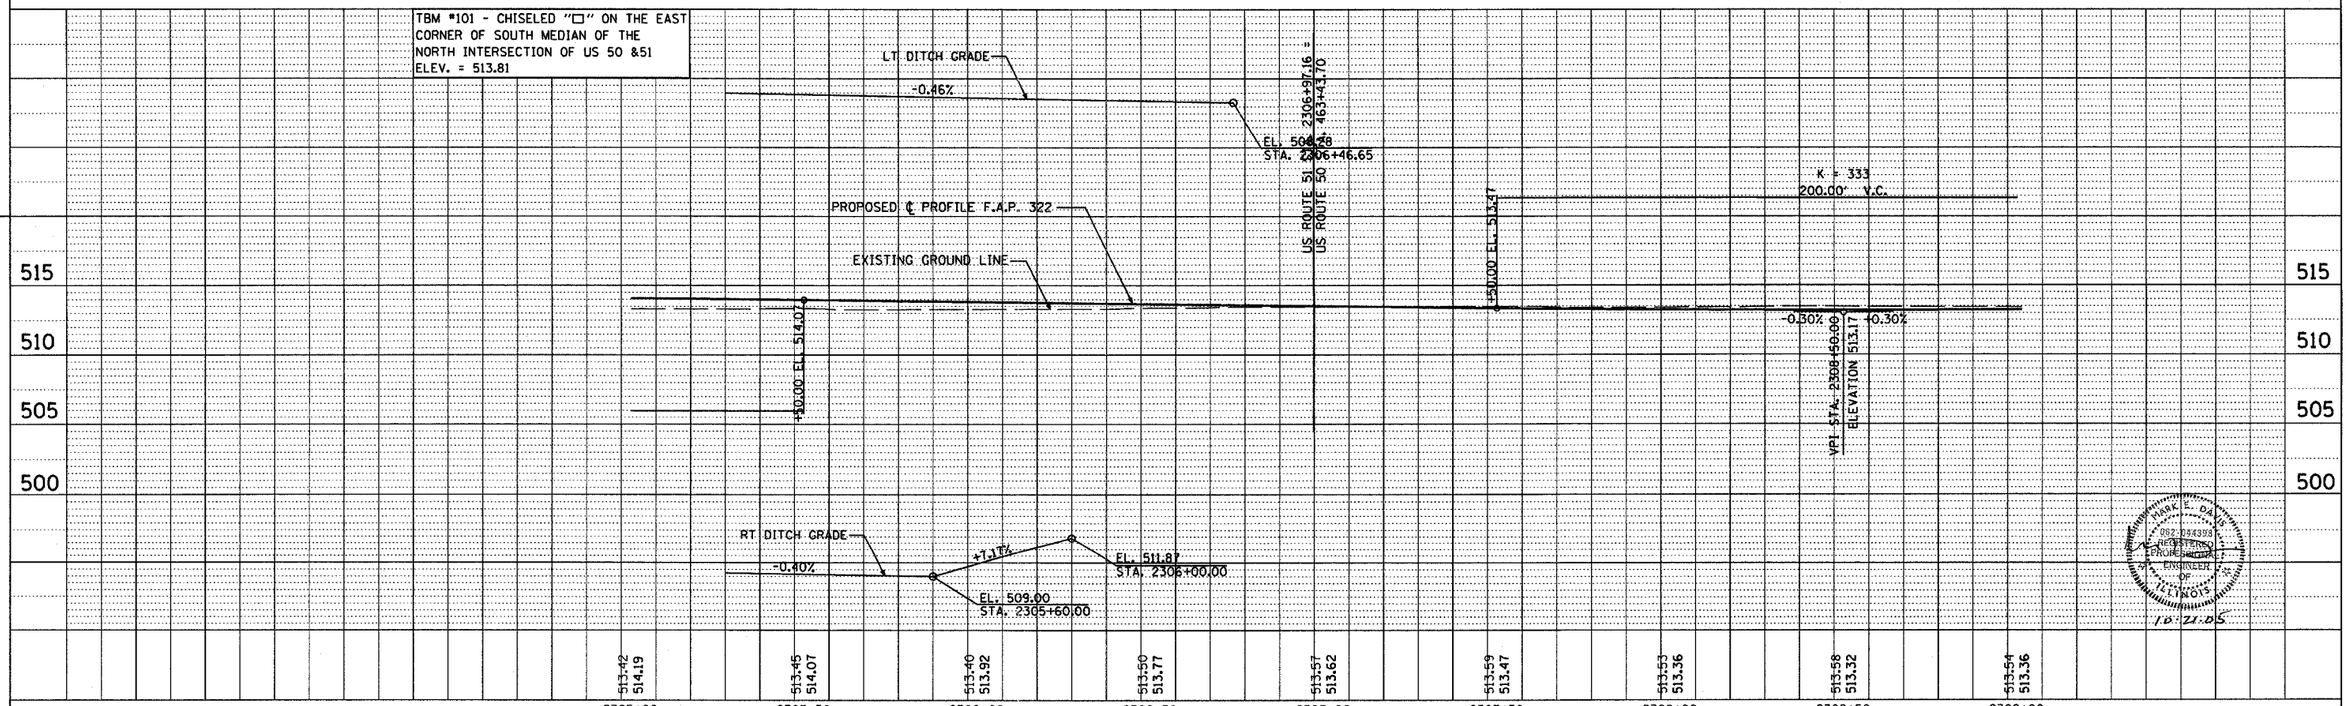

MARK E. DANIELS
062-054393
REGISTERED
PROFESSIONAL
ENGINEER
OF
ILLINOIS
10.21.05

I:\D5\ROW\work\sht\SH133.dgn 10/21/2005 8:53:41 AM