F.A.P. RTE.	SECTION	COUNTY	TOTAL SHEETS	SHEET NO.
322	18Z & 18Y, RS 28Z	MARION	222	33
STA. 2315+00.00		TO STA. 2321+00.00		
IDOT DIST. NO. 7	ILLINOIS	FED. AID PROJECT		
CONTRACT NO. 94700				

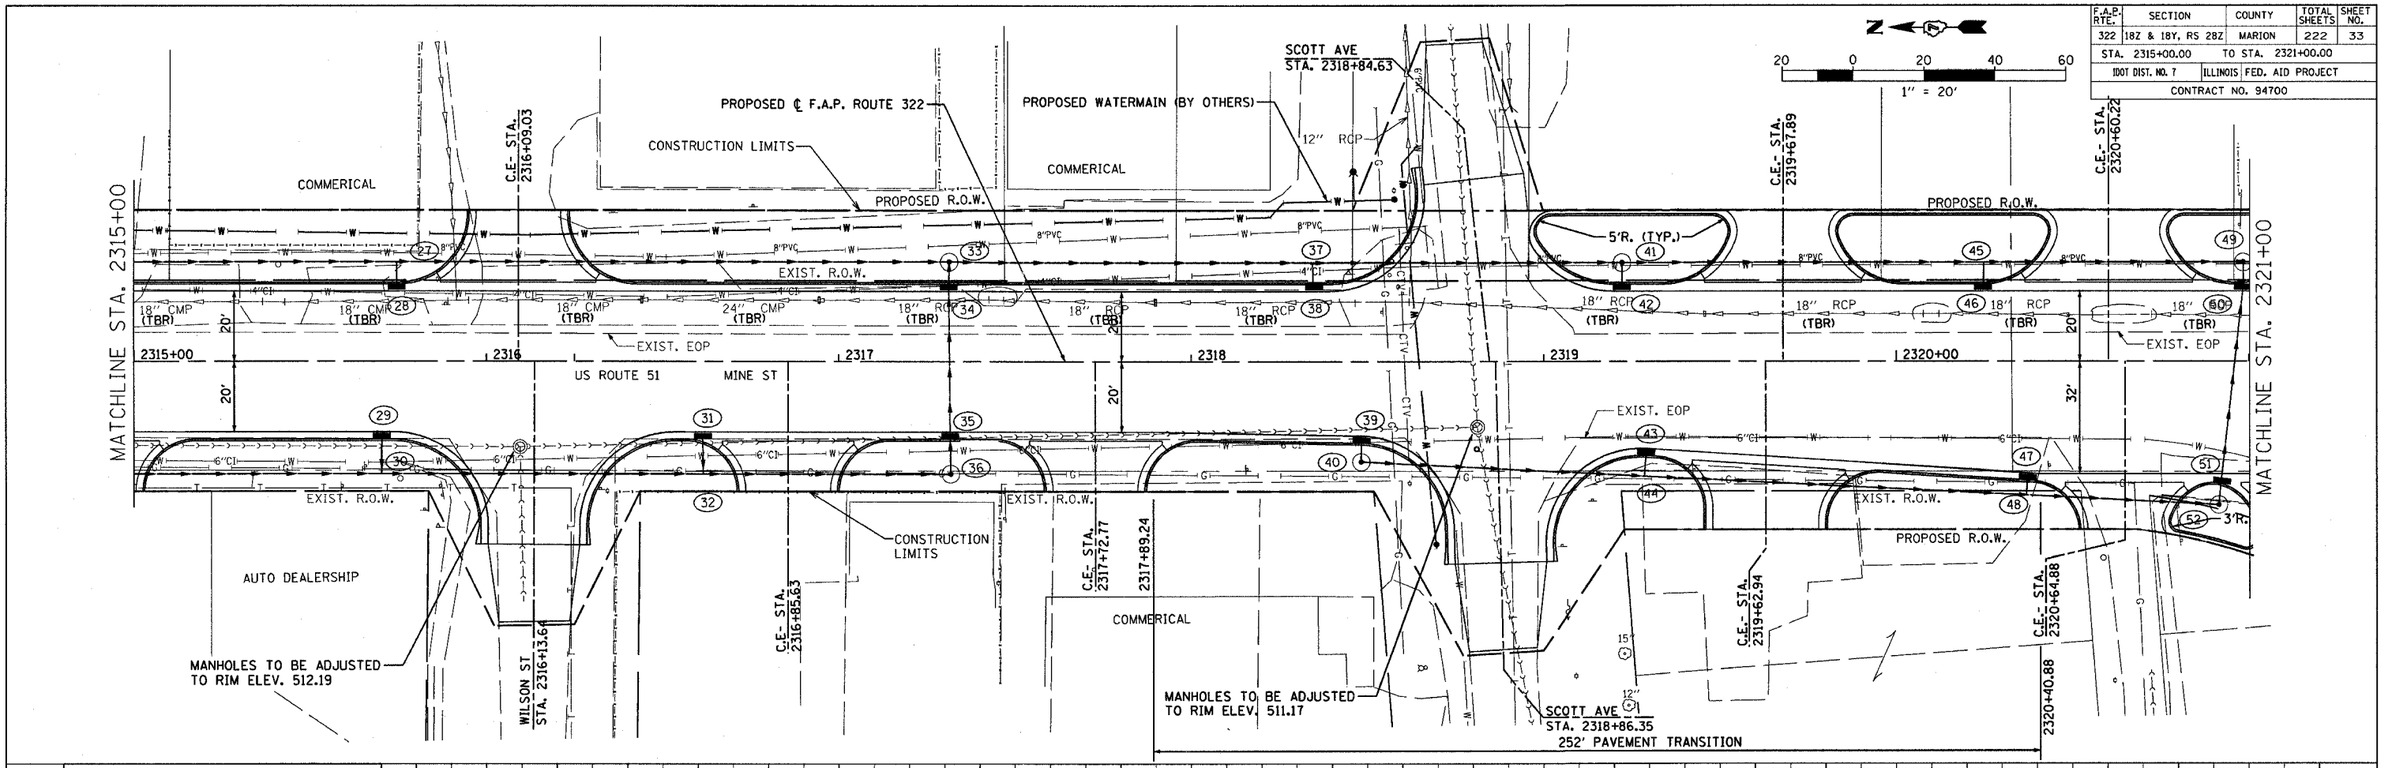

TBM #100 - CHISELED "□" IN WEST SIDE OF OLD SIGN FOUNDATION 30.5 FEET EAST OF U.S. 51 AND 126.28 FEET SOUTH OF SCOTT AVE. - ELEV. = 510.29

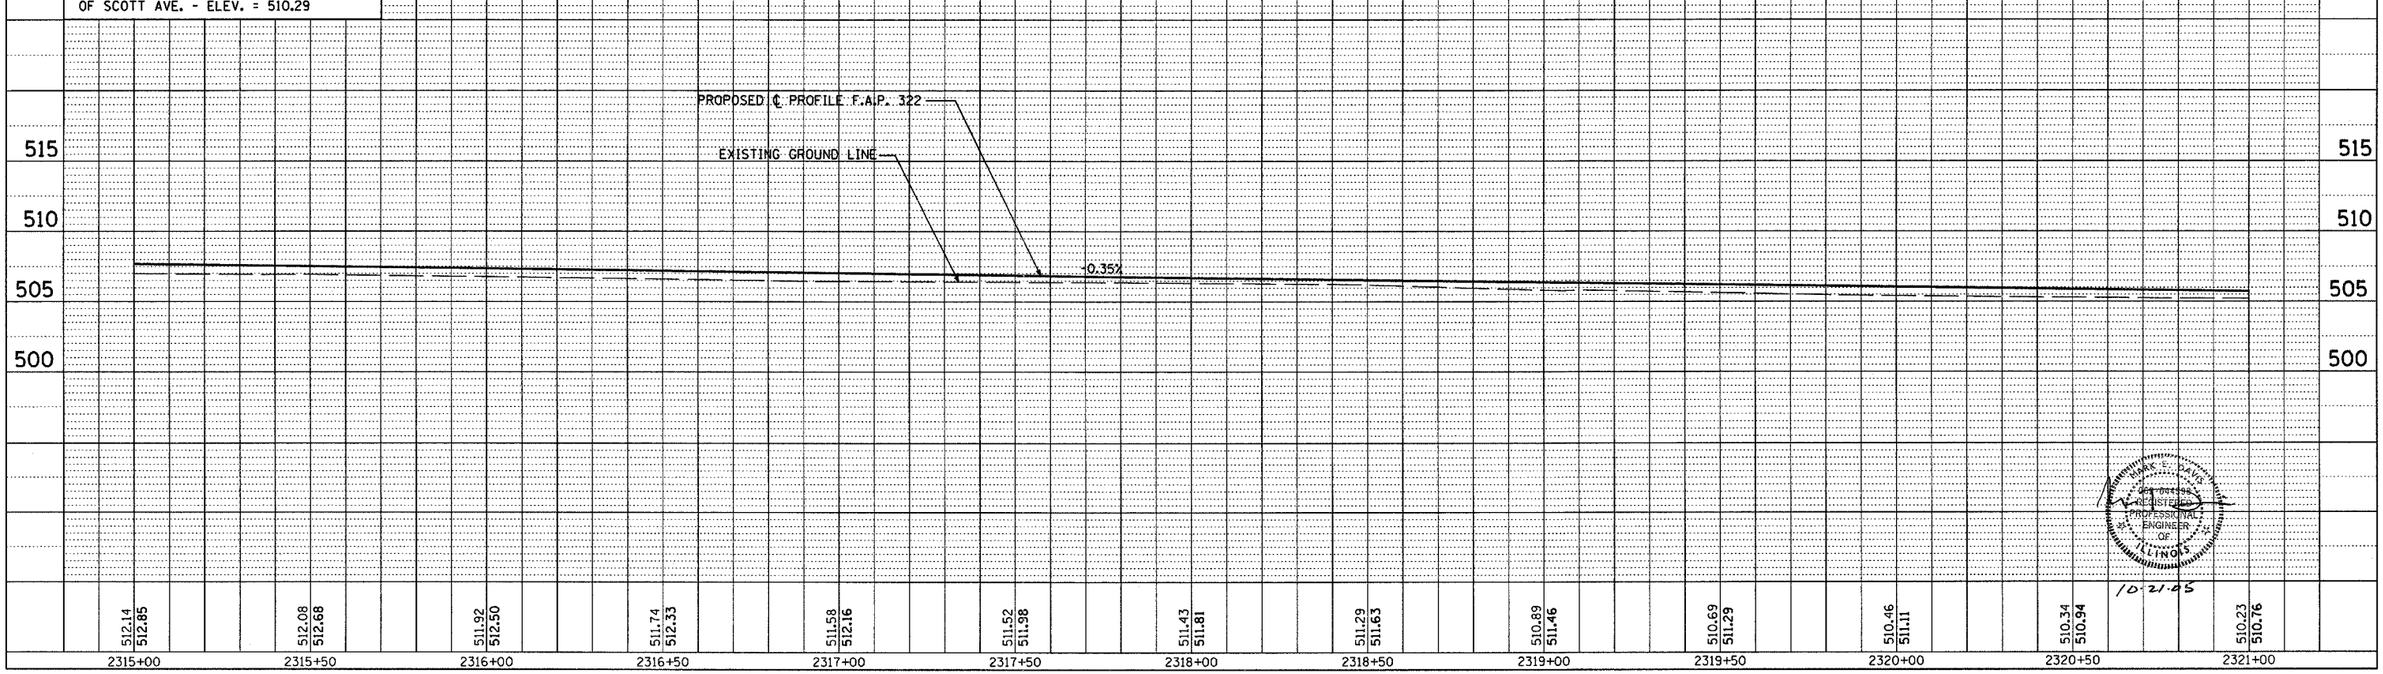

10-21-05