F.A.P. RTE.	SECTION	COUNTY	TOTAL SHEETS	SHEET NO.
327	18Z & 18Y, RS & 287	MARION	222	132
STA. 475+00.00		TO STA.487+00.00		
FED. ROAD DIST. NO. 7	ILLINOIS	FED. AID PROJECT		
CONTRACT NO. 94700				

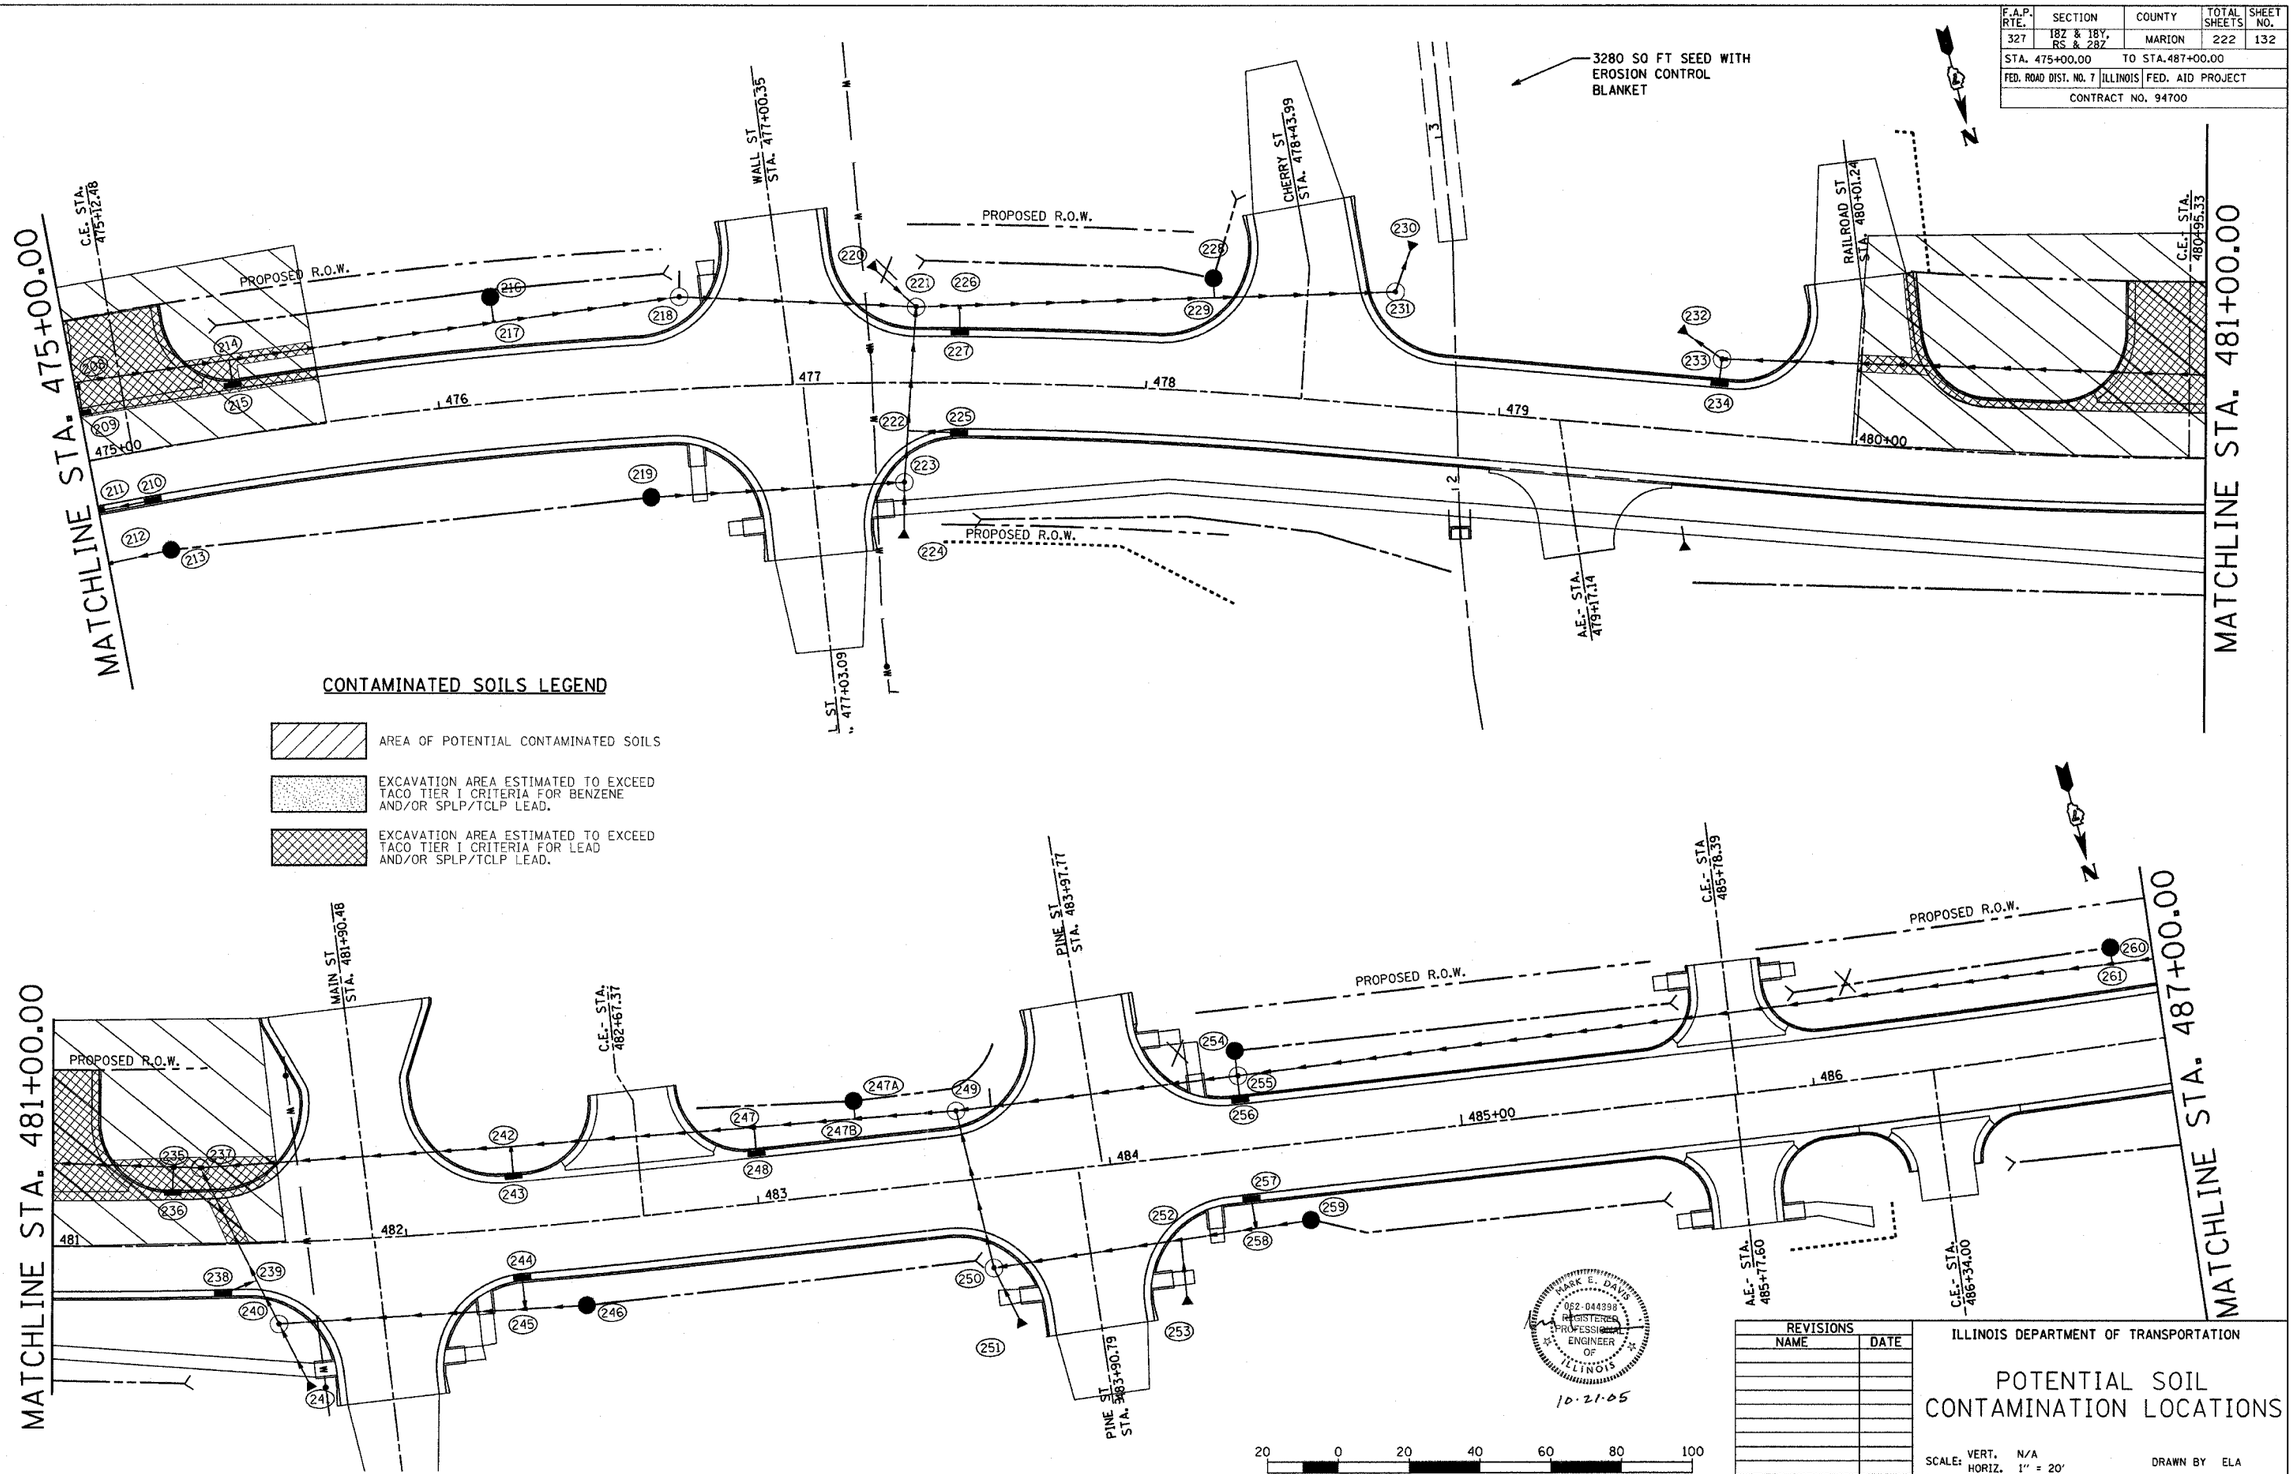

CONTAMINATED SOILS LEGEND

- AREA OF POTENTIAL CONTAMINATED SOILS
- EXCAVATION AREA ESTIMATED TO EXCEED TACO TIER I CRITERIA FOR BENZENE AND/OR SPLP/TCLP LEAD.
- EXCAVATION AREA ESTIMATED TO EXCEED TACO TIER I CRITERIA FOR LEAD AND/OR SPLP/TCLP LEAD.

MARK E. DAVIS 062-044398 REGISTERED PROFESSIONAL ENGINEER OF ILLINOIS

10-21-05

REVISIONS	
NAME	DATE

ILLINOIS DEPARTMENT OF TRANSPORTATION

POTENTIAL SOIL CONTAMINATION LOCATIONS

SCALE: VERT. N/A HORIZ. 1" = 20'

DATE 06-27-03

DRAWN BY ELA

CHECKED BY AEF

PLAN NOTE BOOK NO. ____ SURVEYED PLOTTED ALIGNMENT CHECKED RT. OF WAY CHECKED CADD FILE NAME ____ BY DATE

$$DATE$$ •DATE-TIME• •DGN-SPEC• •REF- •REF-