T.R.	SECTION	COUNTY	TOTAL SHEETS	SH. NO.
553	03-10117-00-BR	JEFFERSON	19	
STA.		TO STA.		
FED. ROAD DIST. NO.	ILLINOIS	CONTRACT NO.		

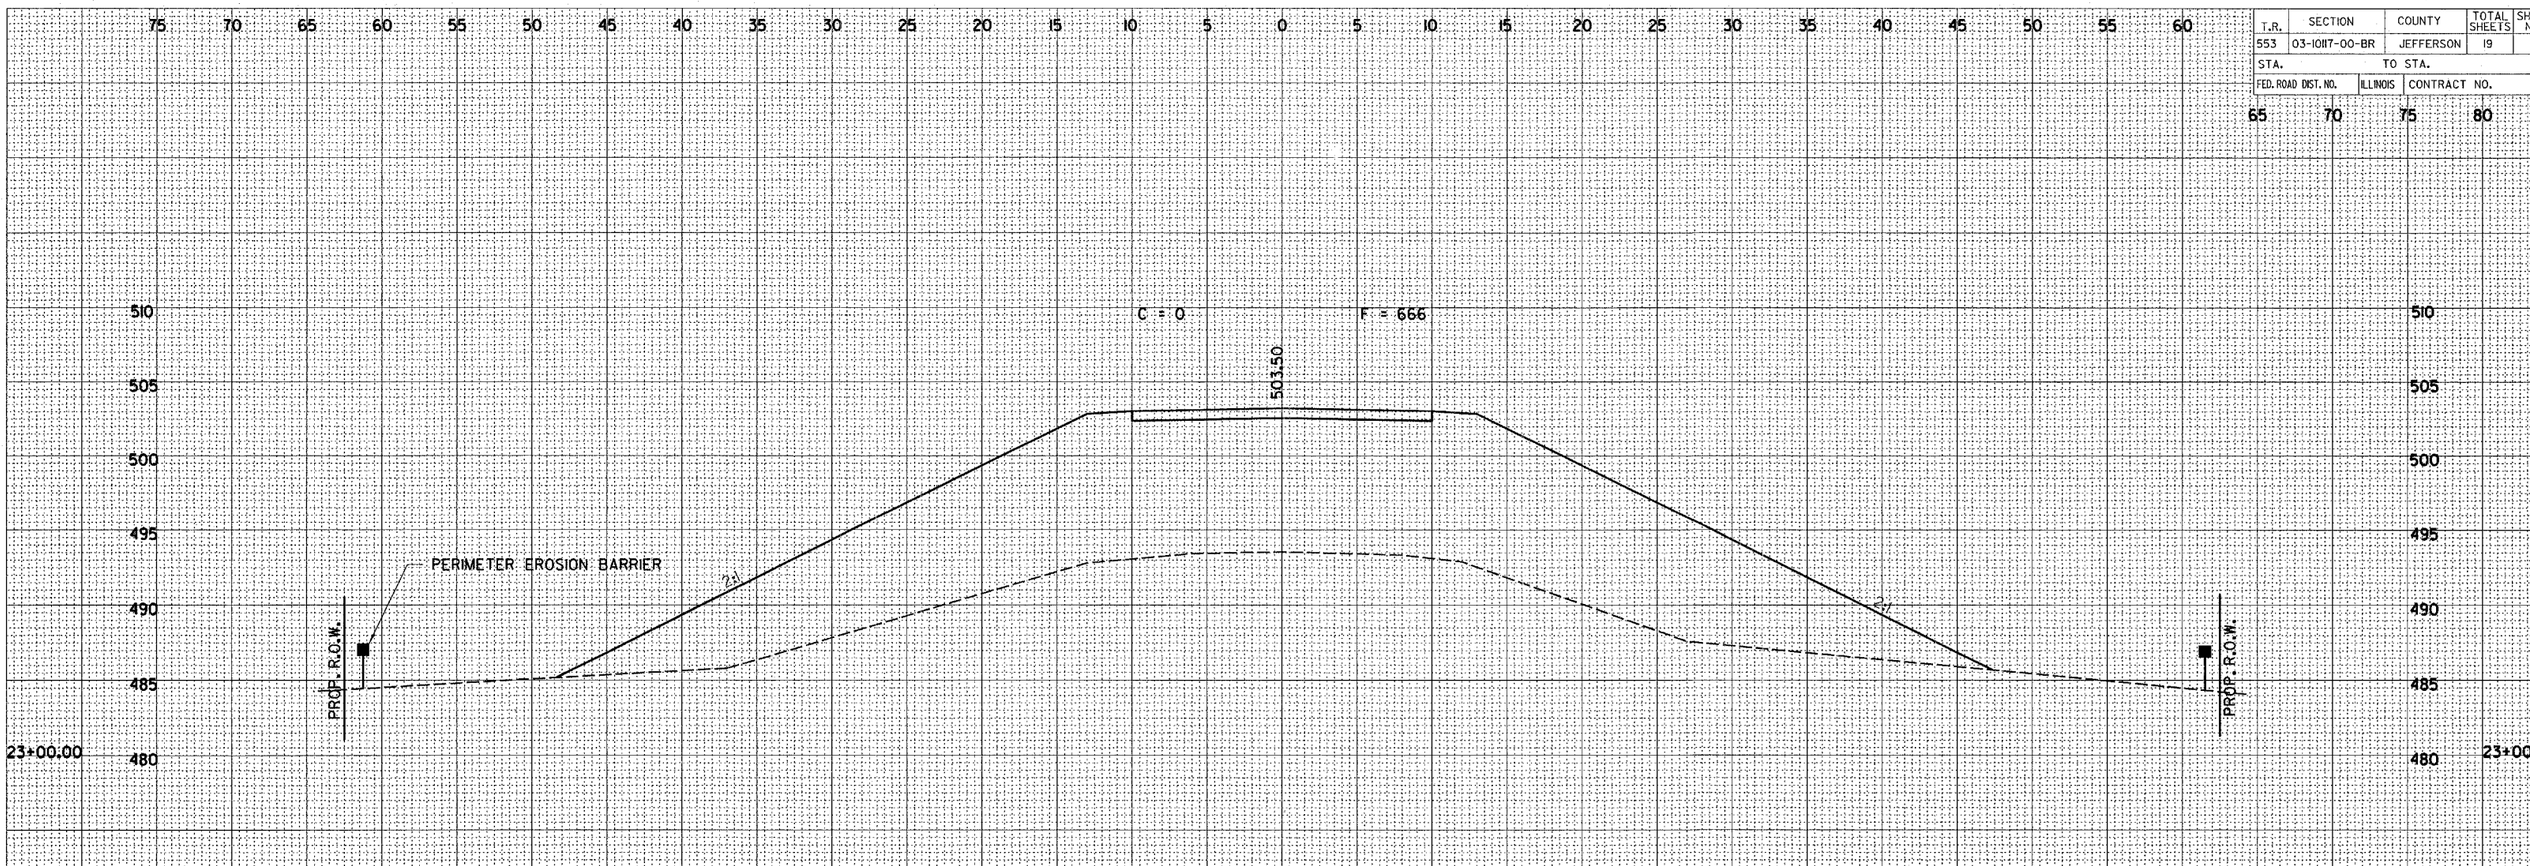

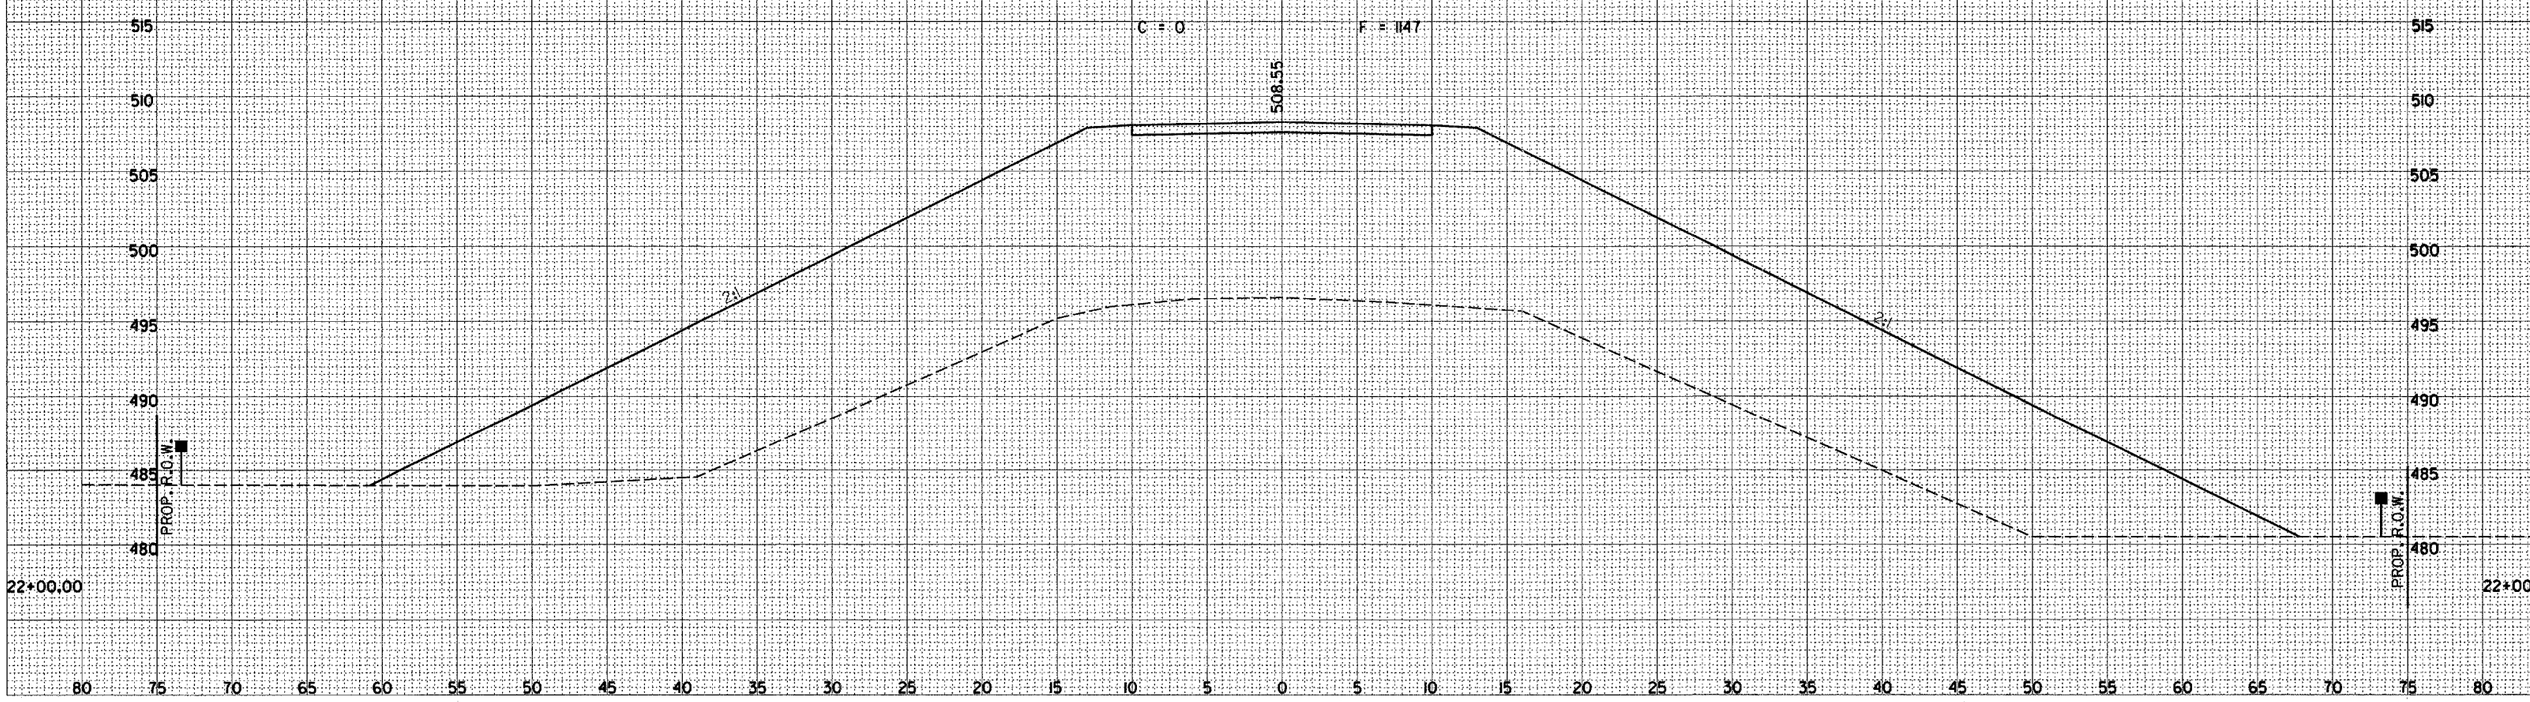

NOTE BOOK NO.	TEMPLATE AREAS	AREAS CHECKED