CONTRACT NO. 98827

F.A.P. RTE	SECTION	COUNTY	TOTAL SHEETS	SHEET NO
331	*	JACKSON	225	48
STA.		TO STA.		
FED. ROAD DIST. NO. _		ILLINOIS	FED. AID PROJECT	

* (12-1)2N,I-5,TS-3,B-1

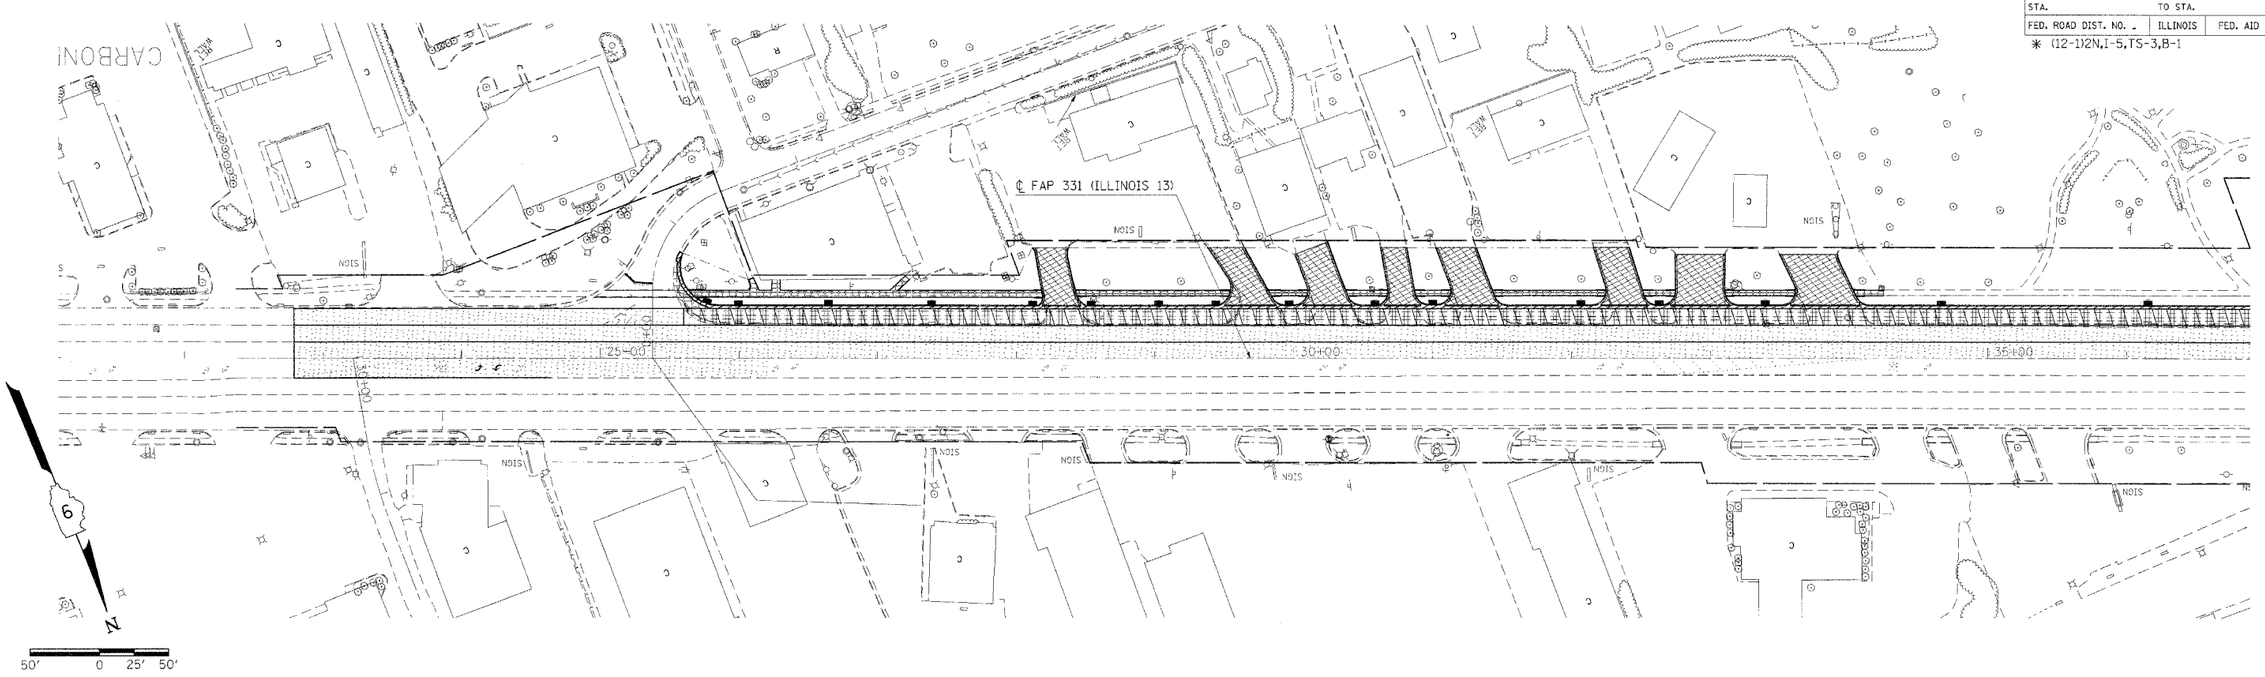

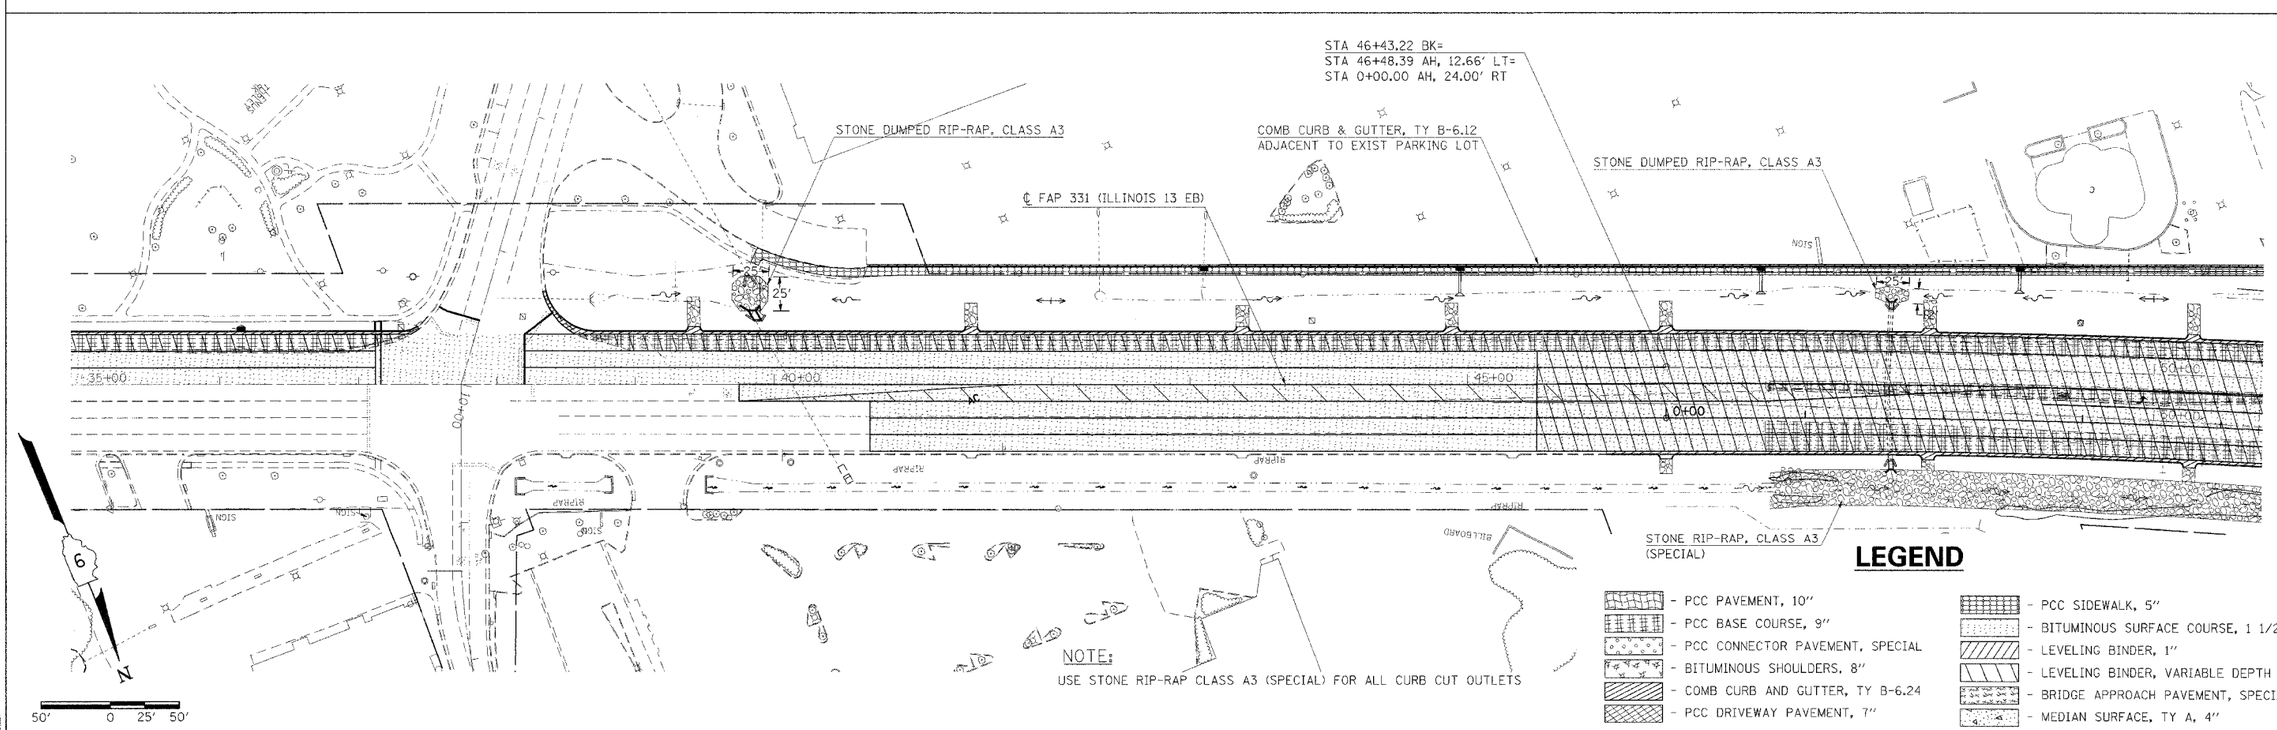

NOTE:
USE STONE RIP-RAP CLASS A3 (SPECIAL) FOR ALL CURB CUT OUTLETS

LEGEND

- PCC PAVEMENT, 10"
- PCC BASE COURSE, 9"
- PCC CONNECTOR PAVEMENT, SPECIAL
- BITUMINOUS SHOULDERS, 8"
- COMB CURB AND GUTTER, TY B-6.24
- PCC DRIVEWAY PAVEMENT, 7"
- PCC SIDEWALK, 5"
- BITUMINOUS SURFACE COURSE, 1 1/2 "
- LEVELING BINDER, 1"
- LEVELING BINDER, VARIABLE DEPTH
- BRIDGE APPROACH PAVEMENT, SPECIAL
- MEDIAN SURFACE, TY A, 4"

2/15/2006
c:\projects\98403\d98403p2.dgn
SHARON
miller

CONSTRUCTION