CONTRACT NO. 98827

F.A.P RTE.	SECTION	COUNTY	TOTAL SHEETS	SHEET NO.
331	*	JACKSON	258	109

STA. 36+00.00 TO STA. 36+15.37

FED. ROAD DIST. NO. 7 | ILLINOIS | FED. AID PROJECT

* (12-1)2N,I-5,TS-3,B-1

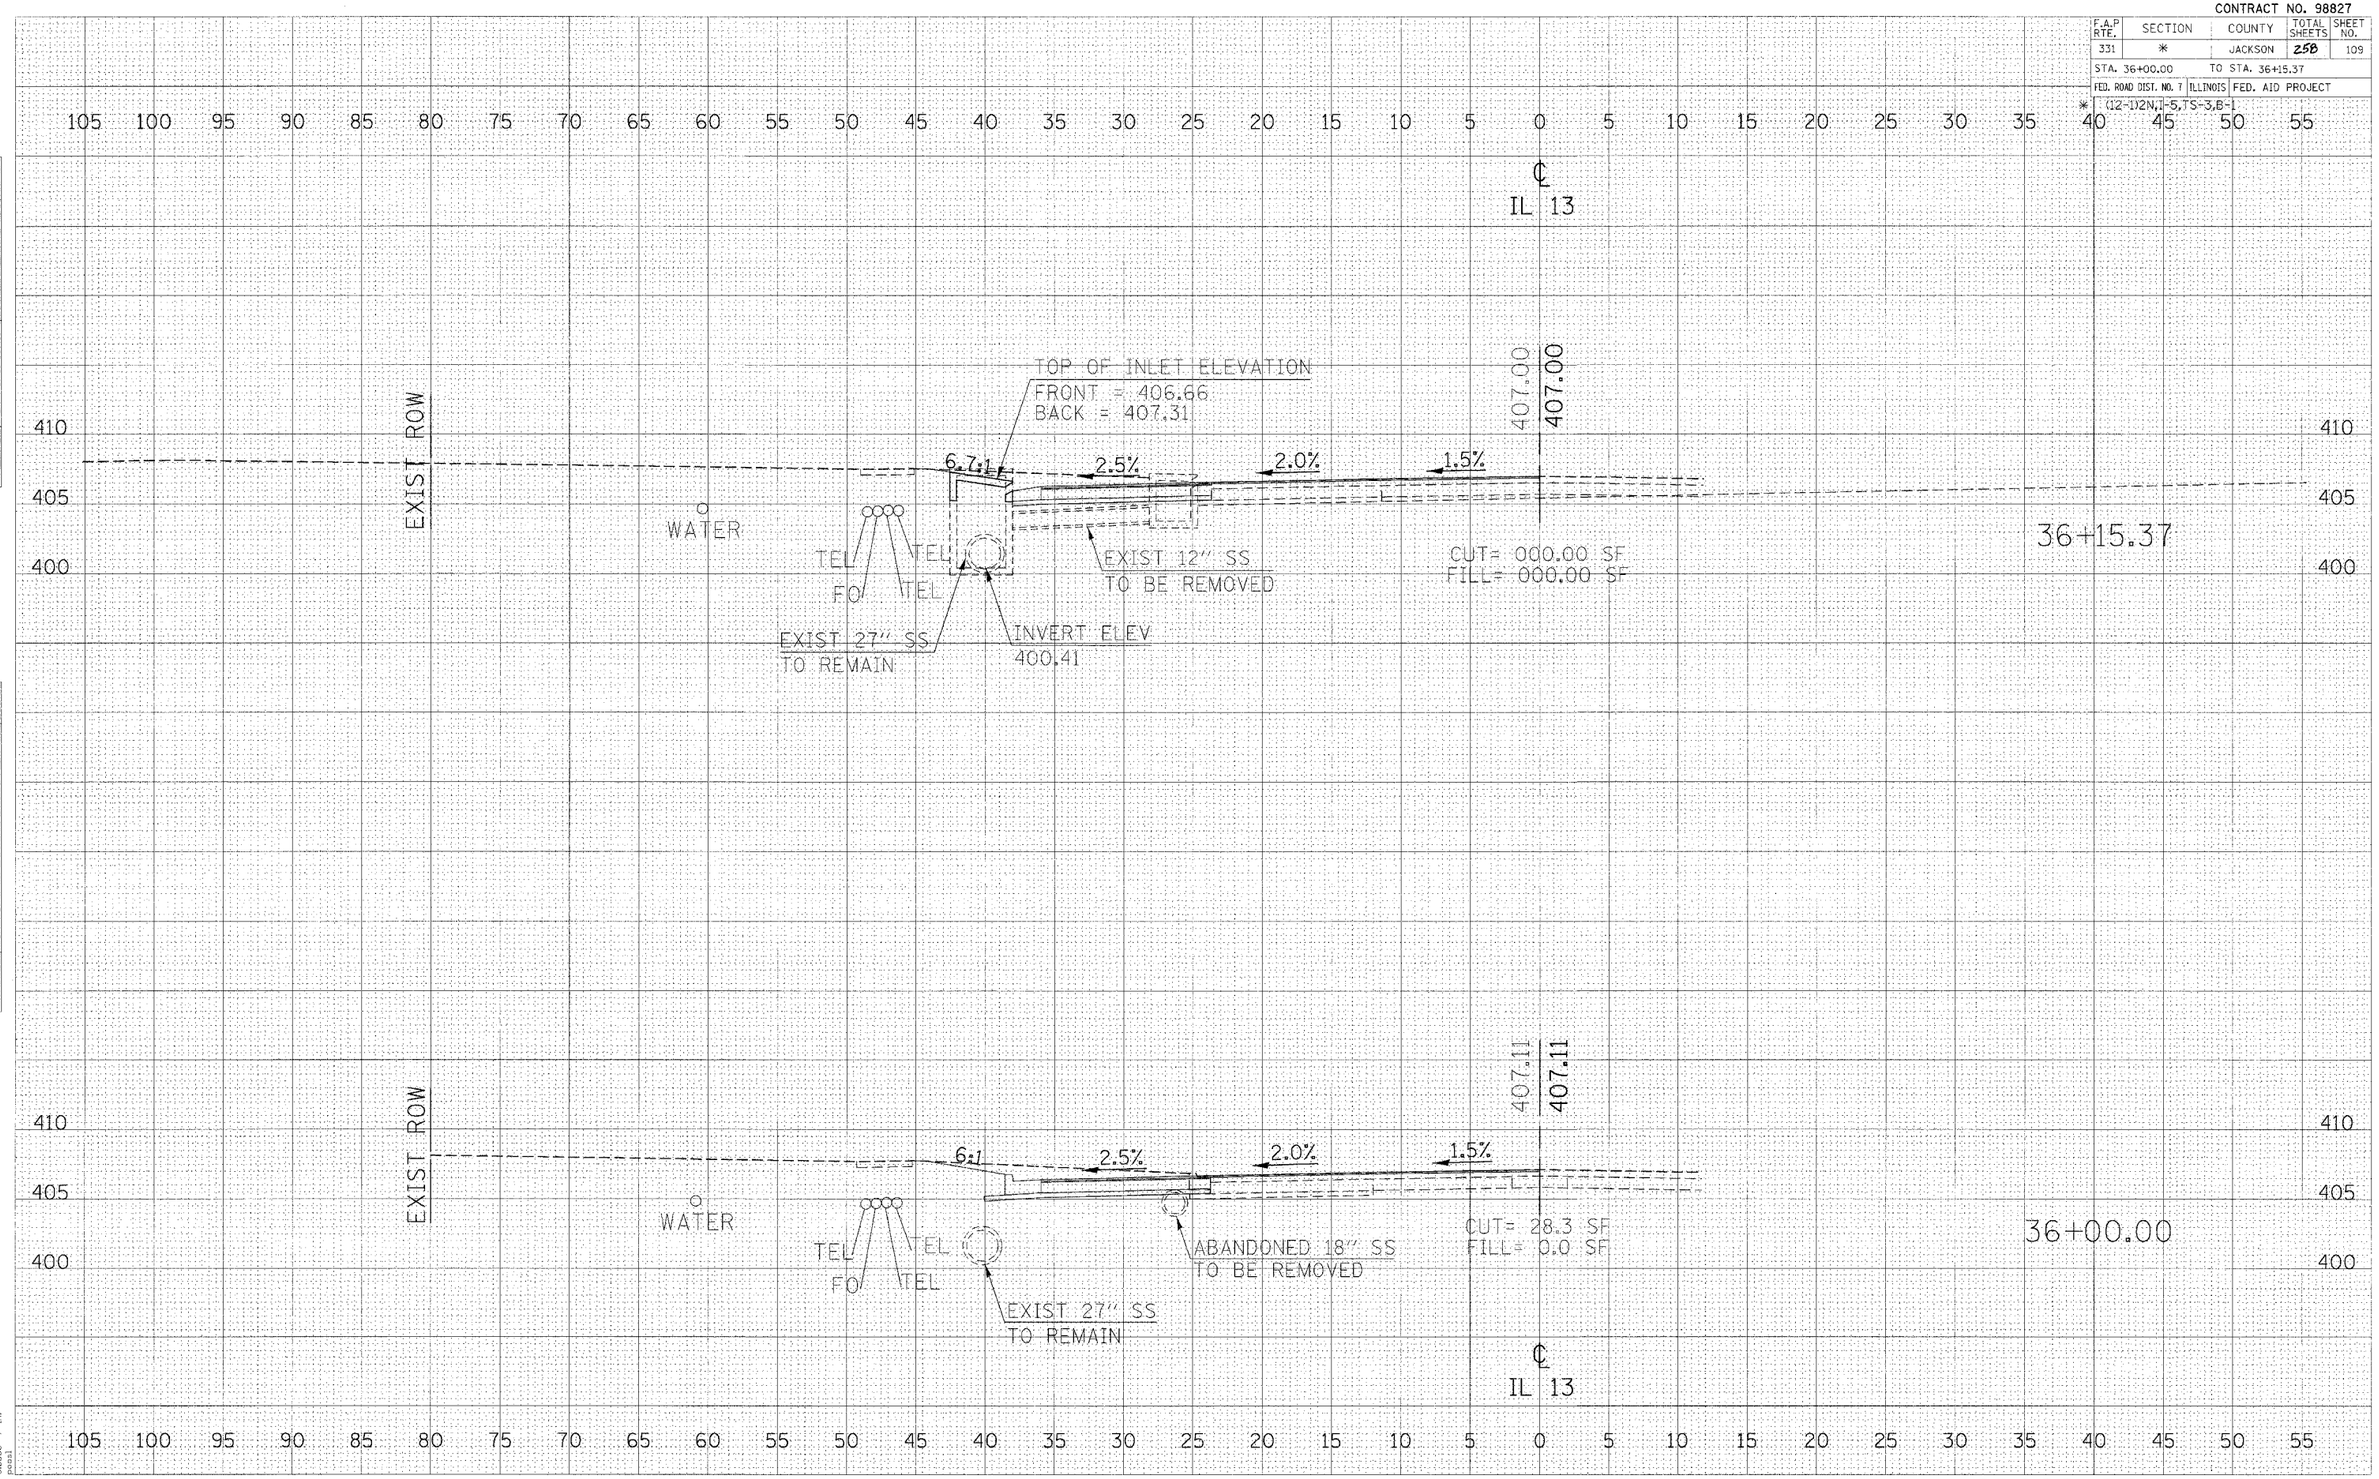

FINAL SURVEY | NOTE BOOK NO. | SURVEYED | PLOTTED | TEMPLATE | AREAS | AREAS CHECKED | BY | DATE

ORIGINAL SURVEY | NOTE BOOK NO. | SURVEYED | PLOTTED | TEMPLATE | AREAS | AREAS CHECKED | BY | DATE

2/15/2006
c:\projects\d904403\xsht13.dgn
5.00000 / IN.
pasal

CROSS SECTIONS – IL 13