CONTRACT NO. 98827

F.A.P RTE.	SECTION	COUNTY	TOTAL SHEETS	SHEET NO.
331	*	JACKSON	258	122
STA. 48+48.94		TO STA. 48+74.06		
FED. ROAD DIST. NO. 7	ILLINOIS	FED. AID PROJECT		

*(12-1)2N,1-5,TS-3,8-1

FINAL SURVEY — NOTE BOOK NO. — SURVEYED — PLOTTED — CHECKED — AREAS — AREAS CHECKED — BY — DATE

ORIGINAL SURVEY — NOTE BOOK NO. — SURVEYED — PLOTTED — CHECKED — AREAS — AREAS CHECKED — BY — DATE

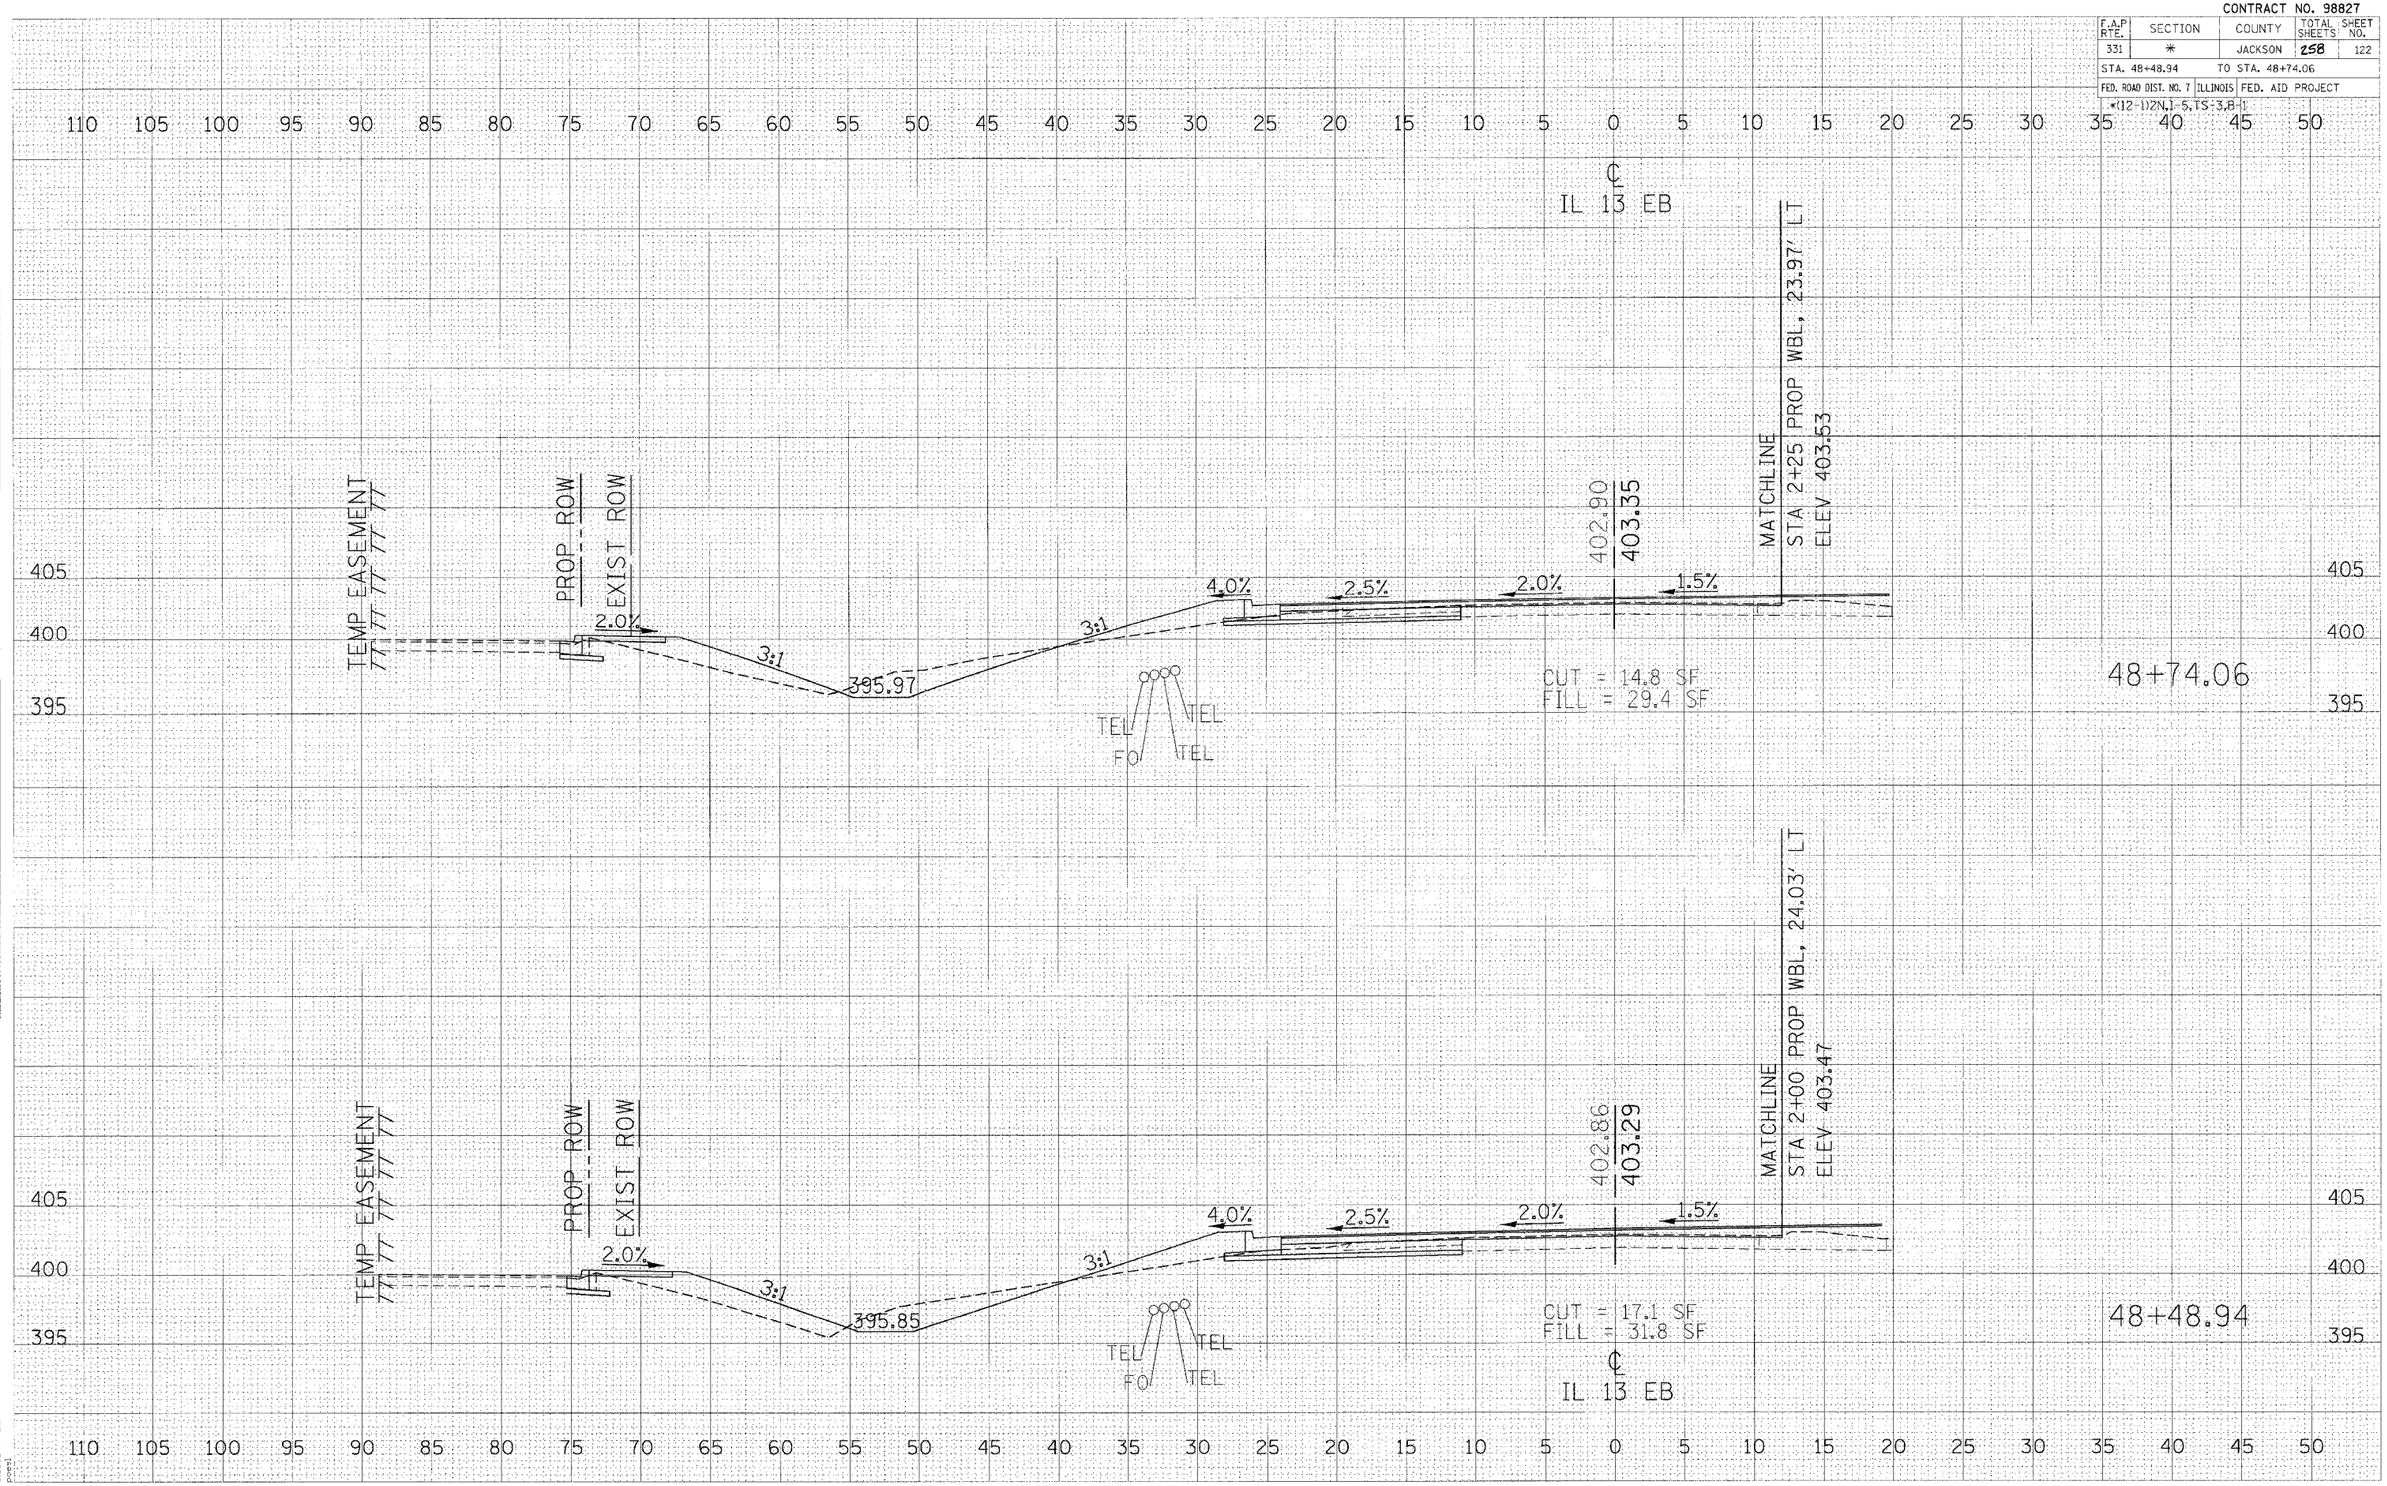

2/15/2016
c:\proj\acts\q824493\xsh-sab.dgn
5.0000 " / IN.
pcm1

CROSS SECTIONS – IL 13