CONTRACT NO. 98827

F.A.P RTE.	SECTION	COUNTY	TOTAL SHEETS	SHEET NO.
331	*	JACKSON	258	150
STA. 64+59.97		TO STA. 65+01.30		
FED. ROAD DIST. NO. 7	ILLINOIS	FED. AID PROJECT		

* (12-1)2N,1-5,TS-3,B-1

FINAL SURVEY	BY	DATE
SURVEYED		
PLOTTED		
NOTE BOOK		
AREAS		
NO. AREAS CHECKED		

ORIGINAL SURVEY	BY	DATE
SURVEYED		
PLOTTED		
NOTE BOOK		
AREAS		
NO. AREAS CHECKED		

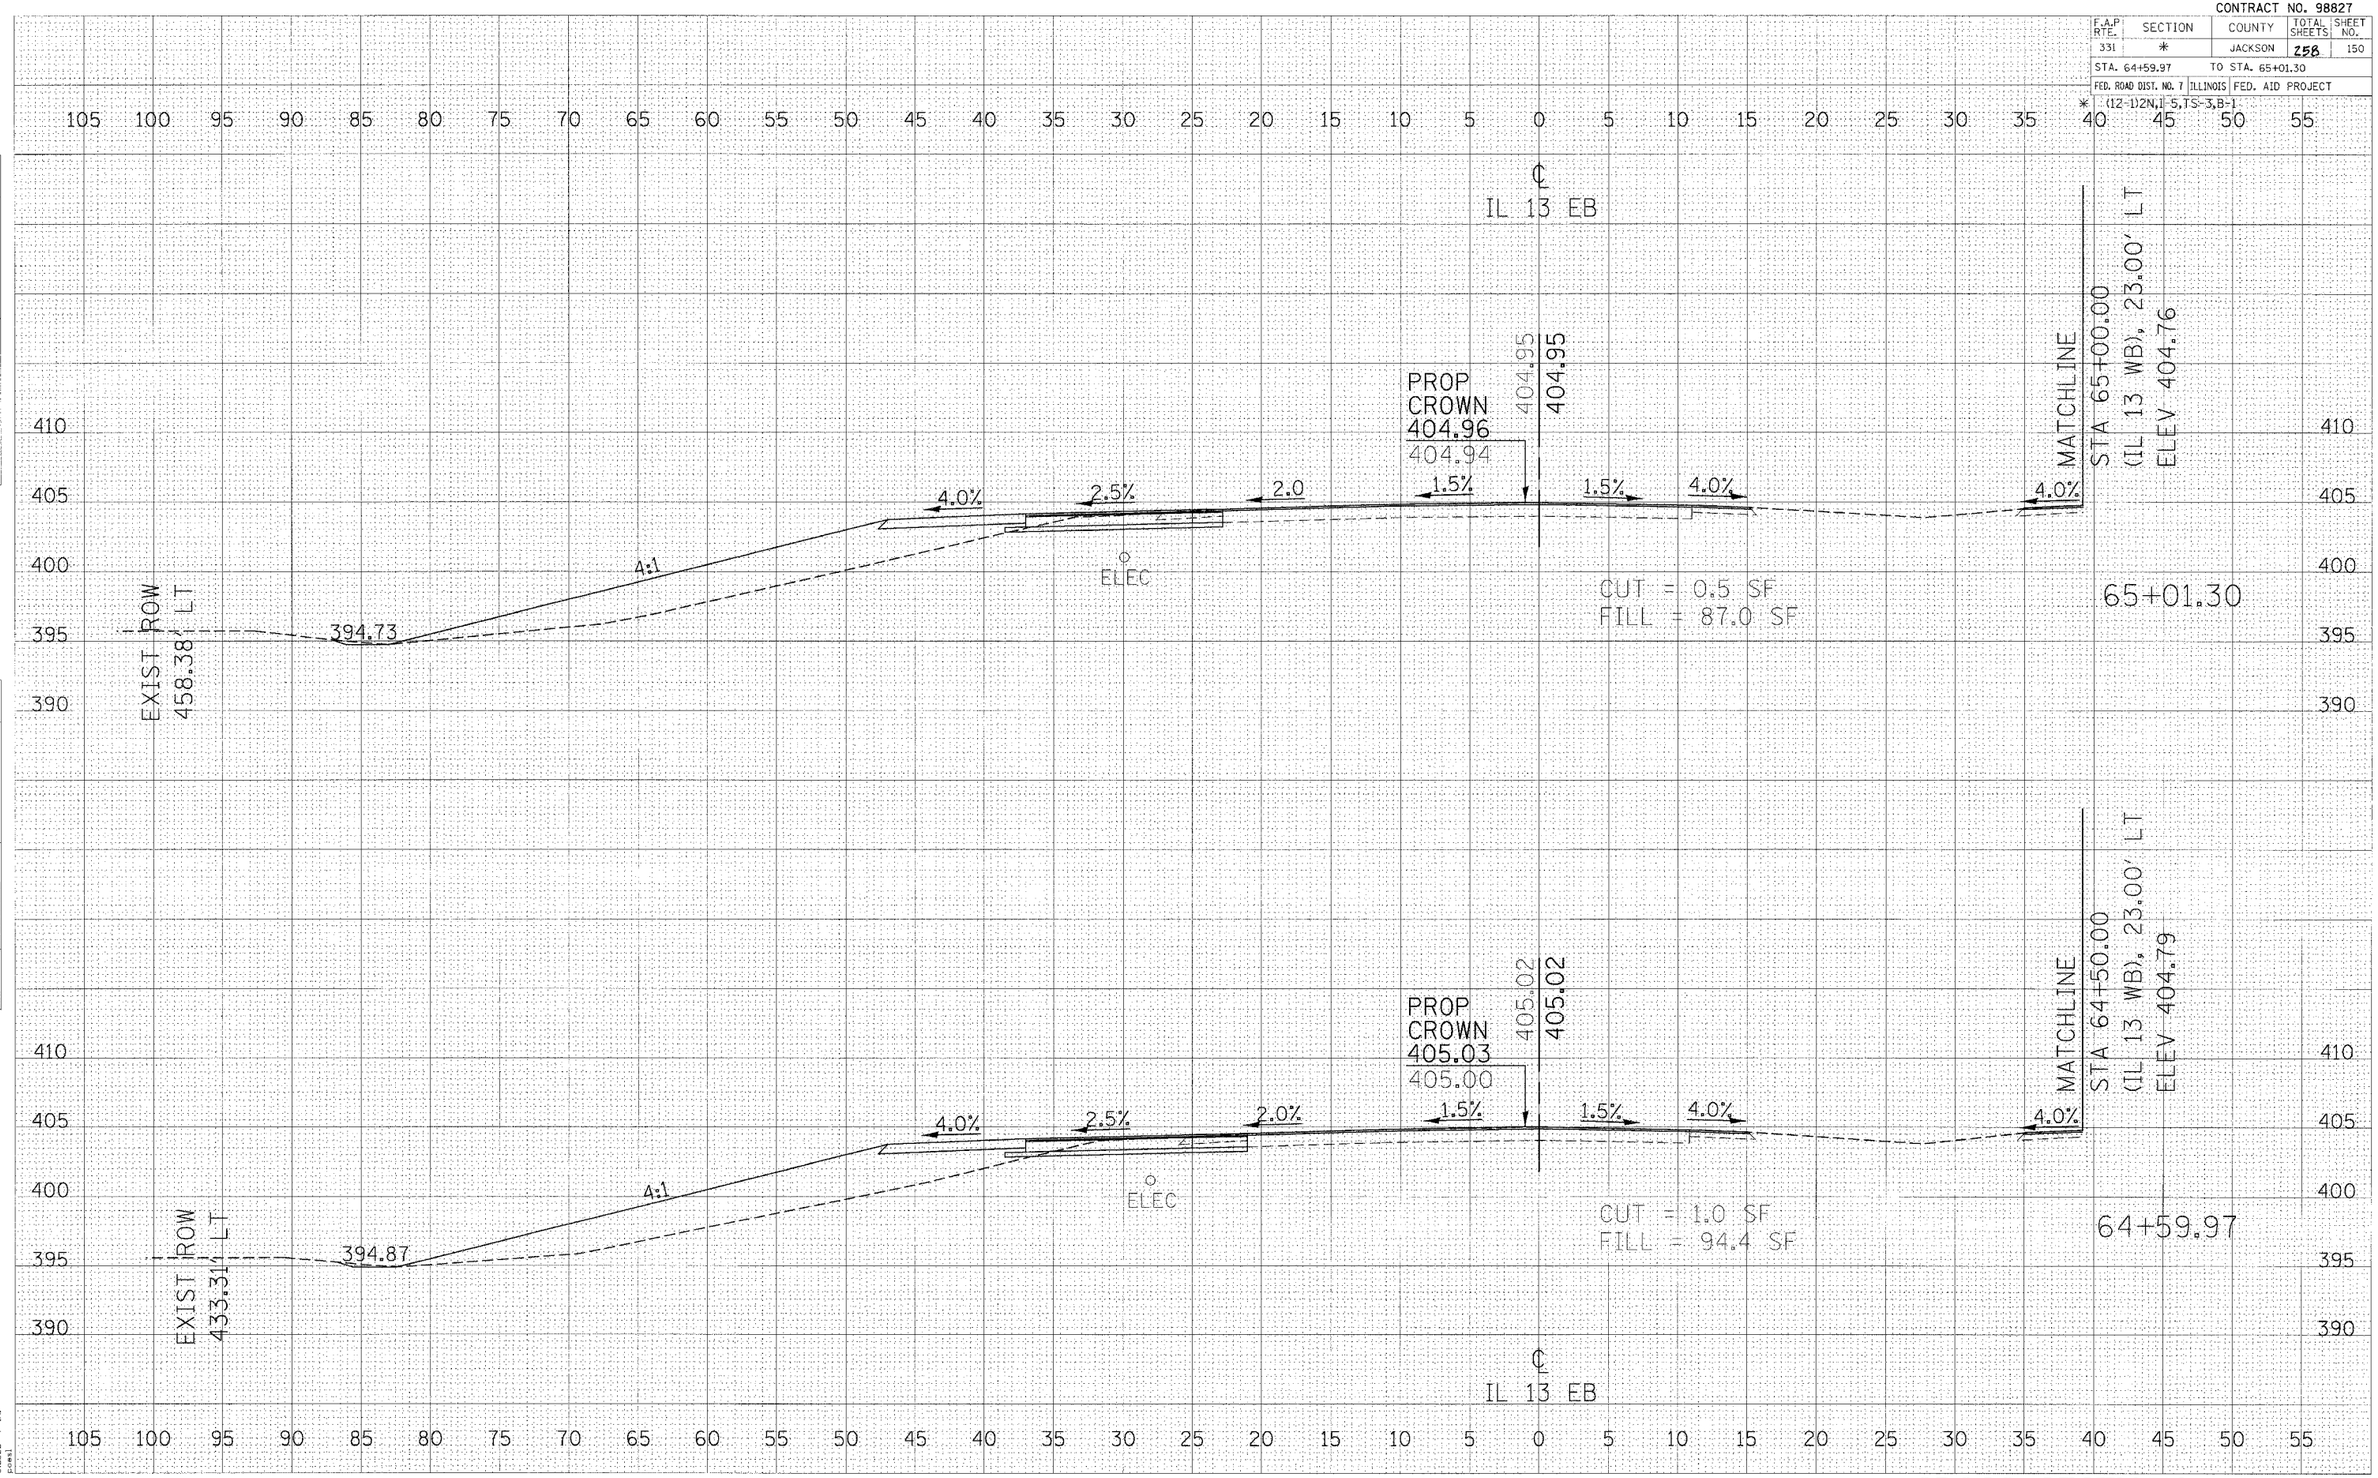

2/15/2006
c:\projects\d98f402\xsetpsdsdgn
5.0020 / / IN.
ps=1

CROSS SECTIONS – IL 13 EB