CONTRACT NO. 98827

F.A.P RTE.	SECTION	COUNTY	TOTAL SHEETS	SHEET NO.
331	*	JACKSON	258	158

STA. 1+50.00 TO STA. 1+75.00

FED. ROAD DIST. NO. 7 | ILLINOIS | FED. AID PROJECT

*(12-1)2N,I-5,TS-3,B-1,B-1A

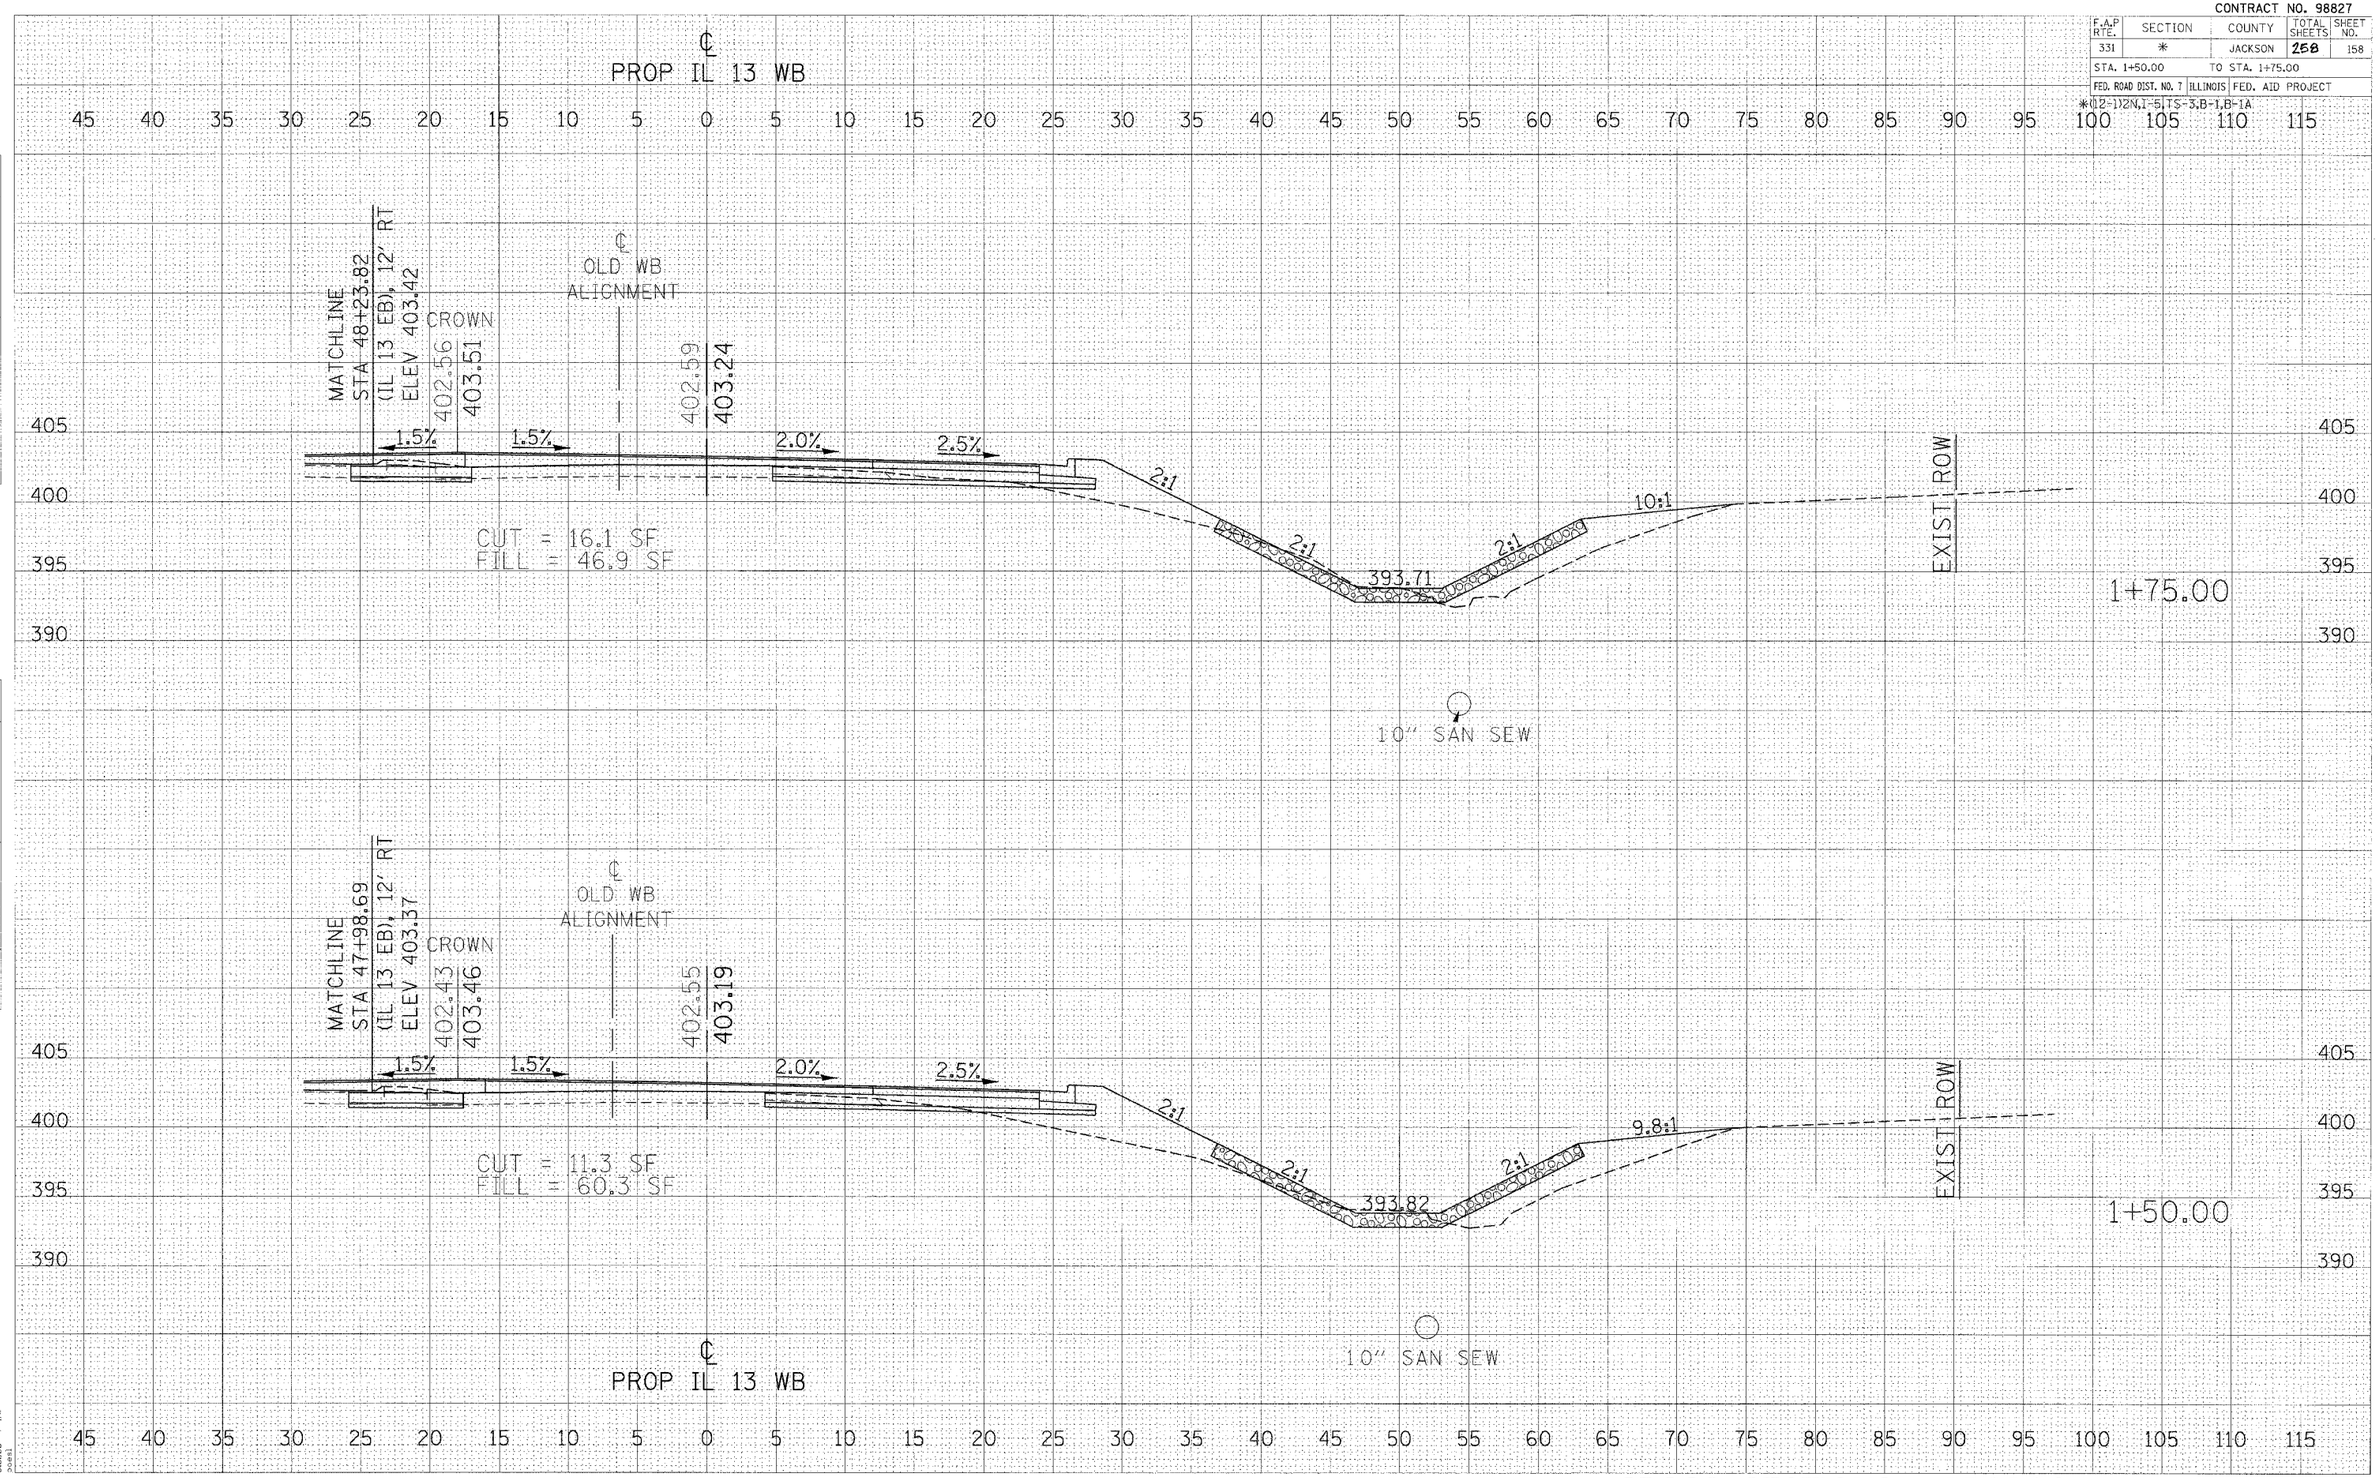

CROSS SECTIONS – PROPOSED IL 13 WB LANE