CONTRACT NO. 98827

F.A.P RTE.	SECTION	COUNTY	TOTAL SHEETS	SHEET NO.
331	*	JACKSON	258	195
STA. 7+75.00		STA. 8+50.00		
FED. ROAD DIST. NO. 7	ILLINOIS	FED. AID PROJECT		

* (12-1)2N,I-5,TS-3,B-1

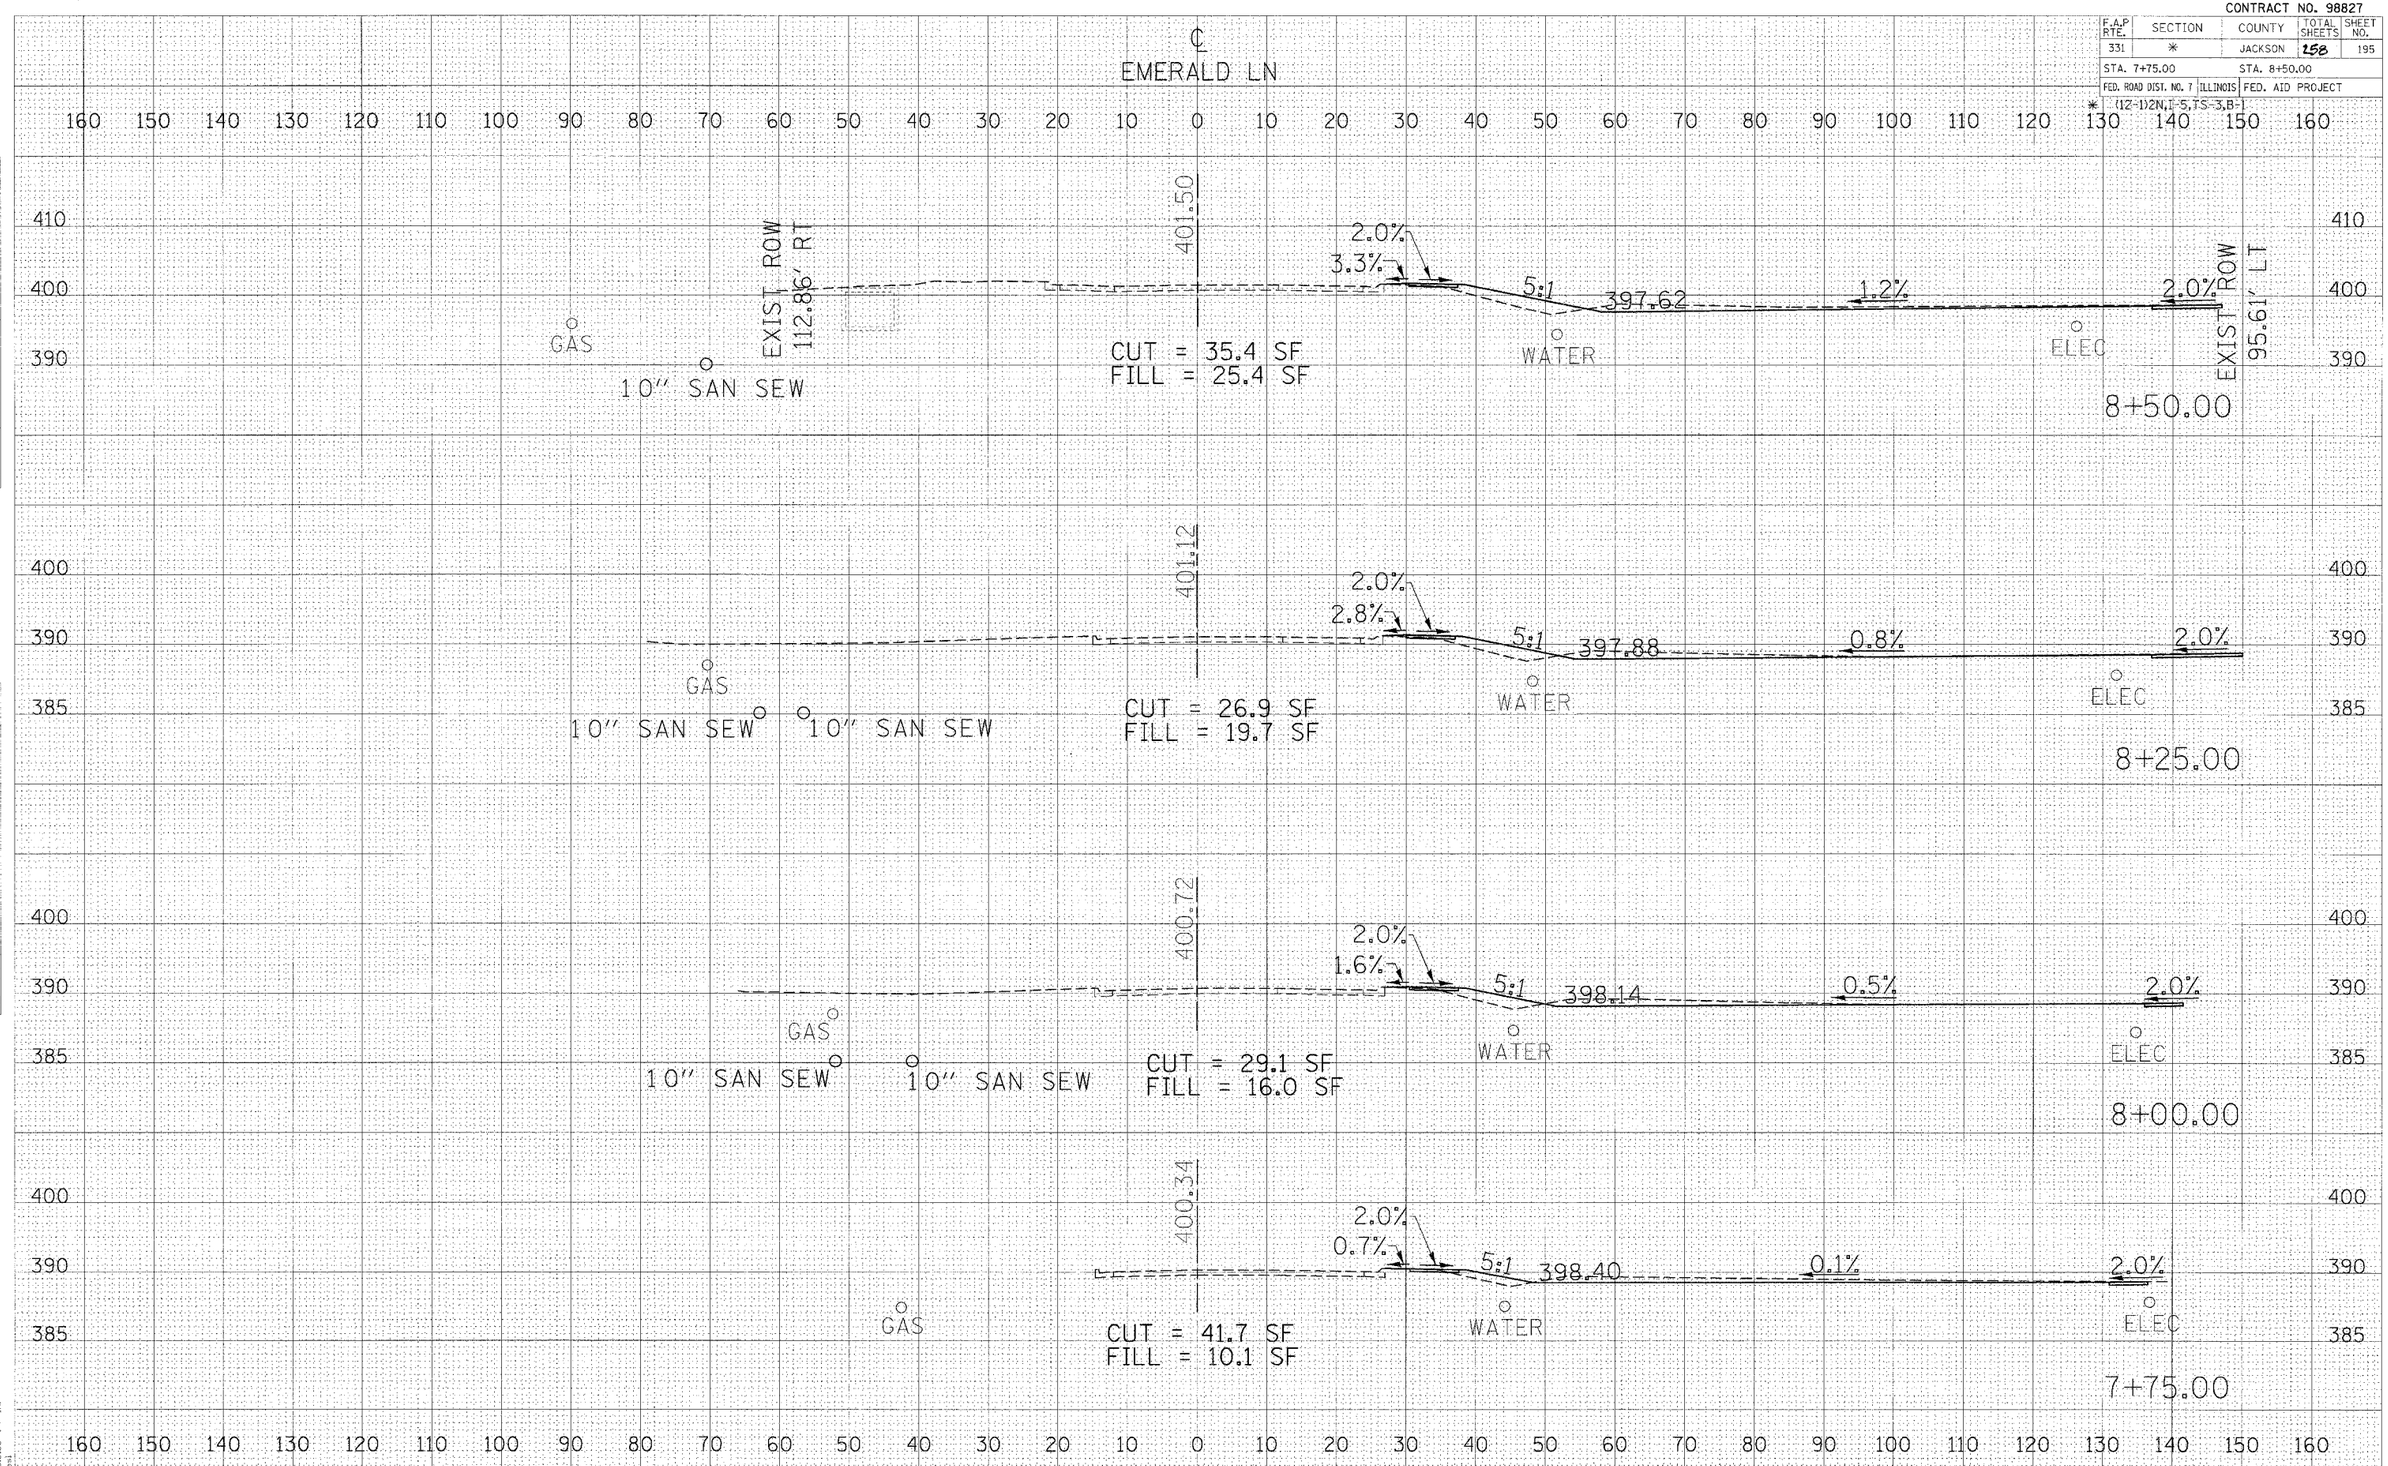

CROSS SECTIONS – EMERALD LANE