CONTRACT NO. 98827

F.A.P RTE.	SECTION	COUNTY	TOTAL SHEETS	SHEET NO.
331	*	JACKSON	258	220

STA. +80.00 TO STA. +90.00

FED. ROAD DIST. NO. 1 | ILLINOIS | FED. AID PROJECT

* (12-1)2N,I-5,TS-3,B-1

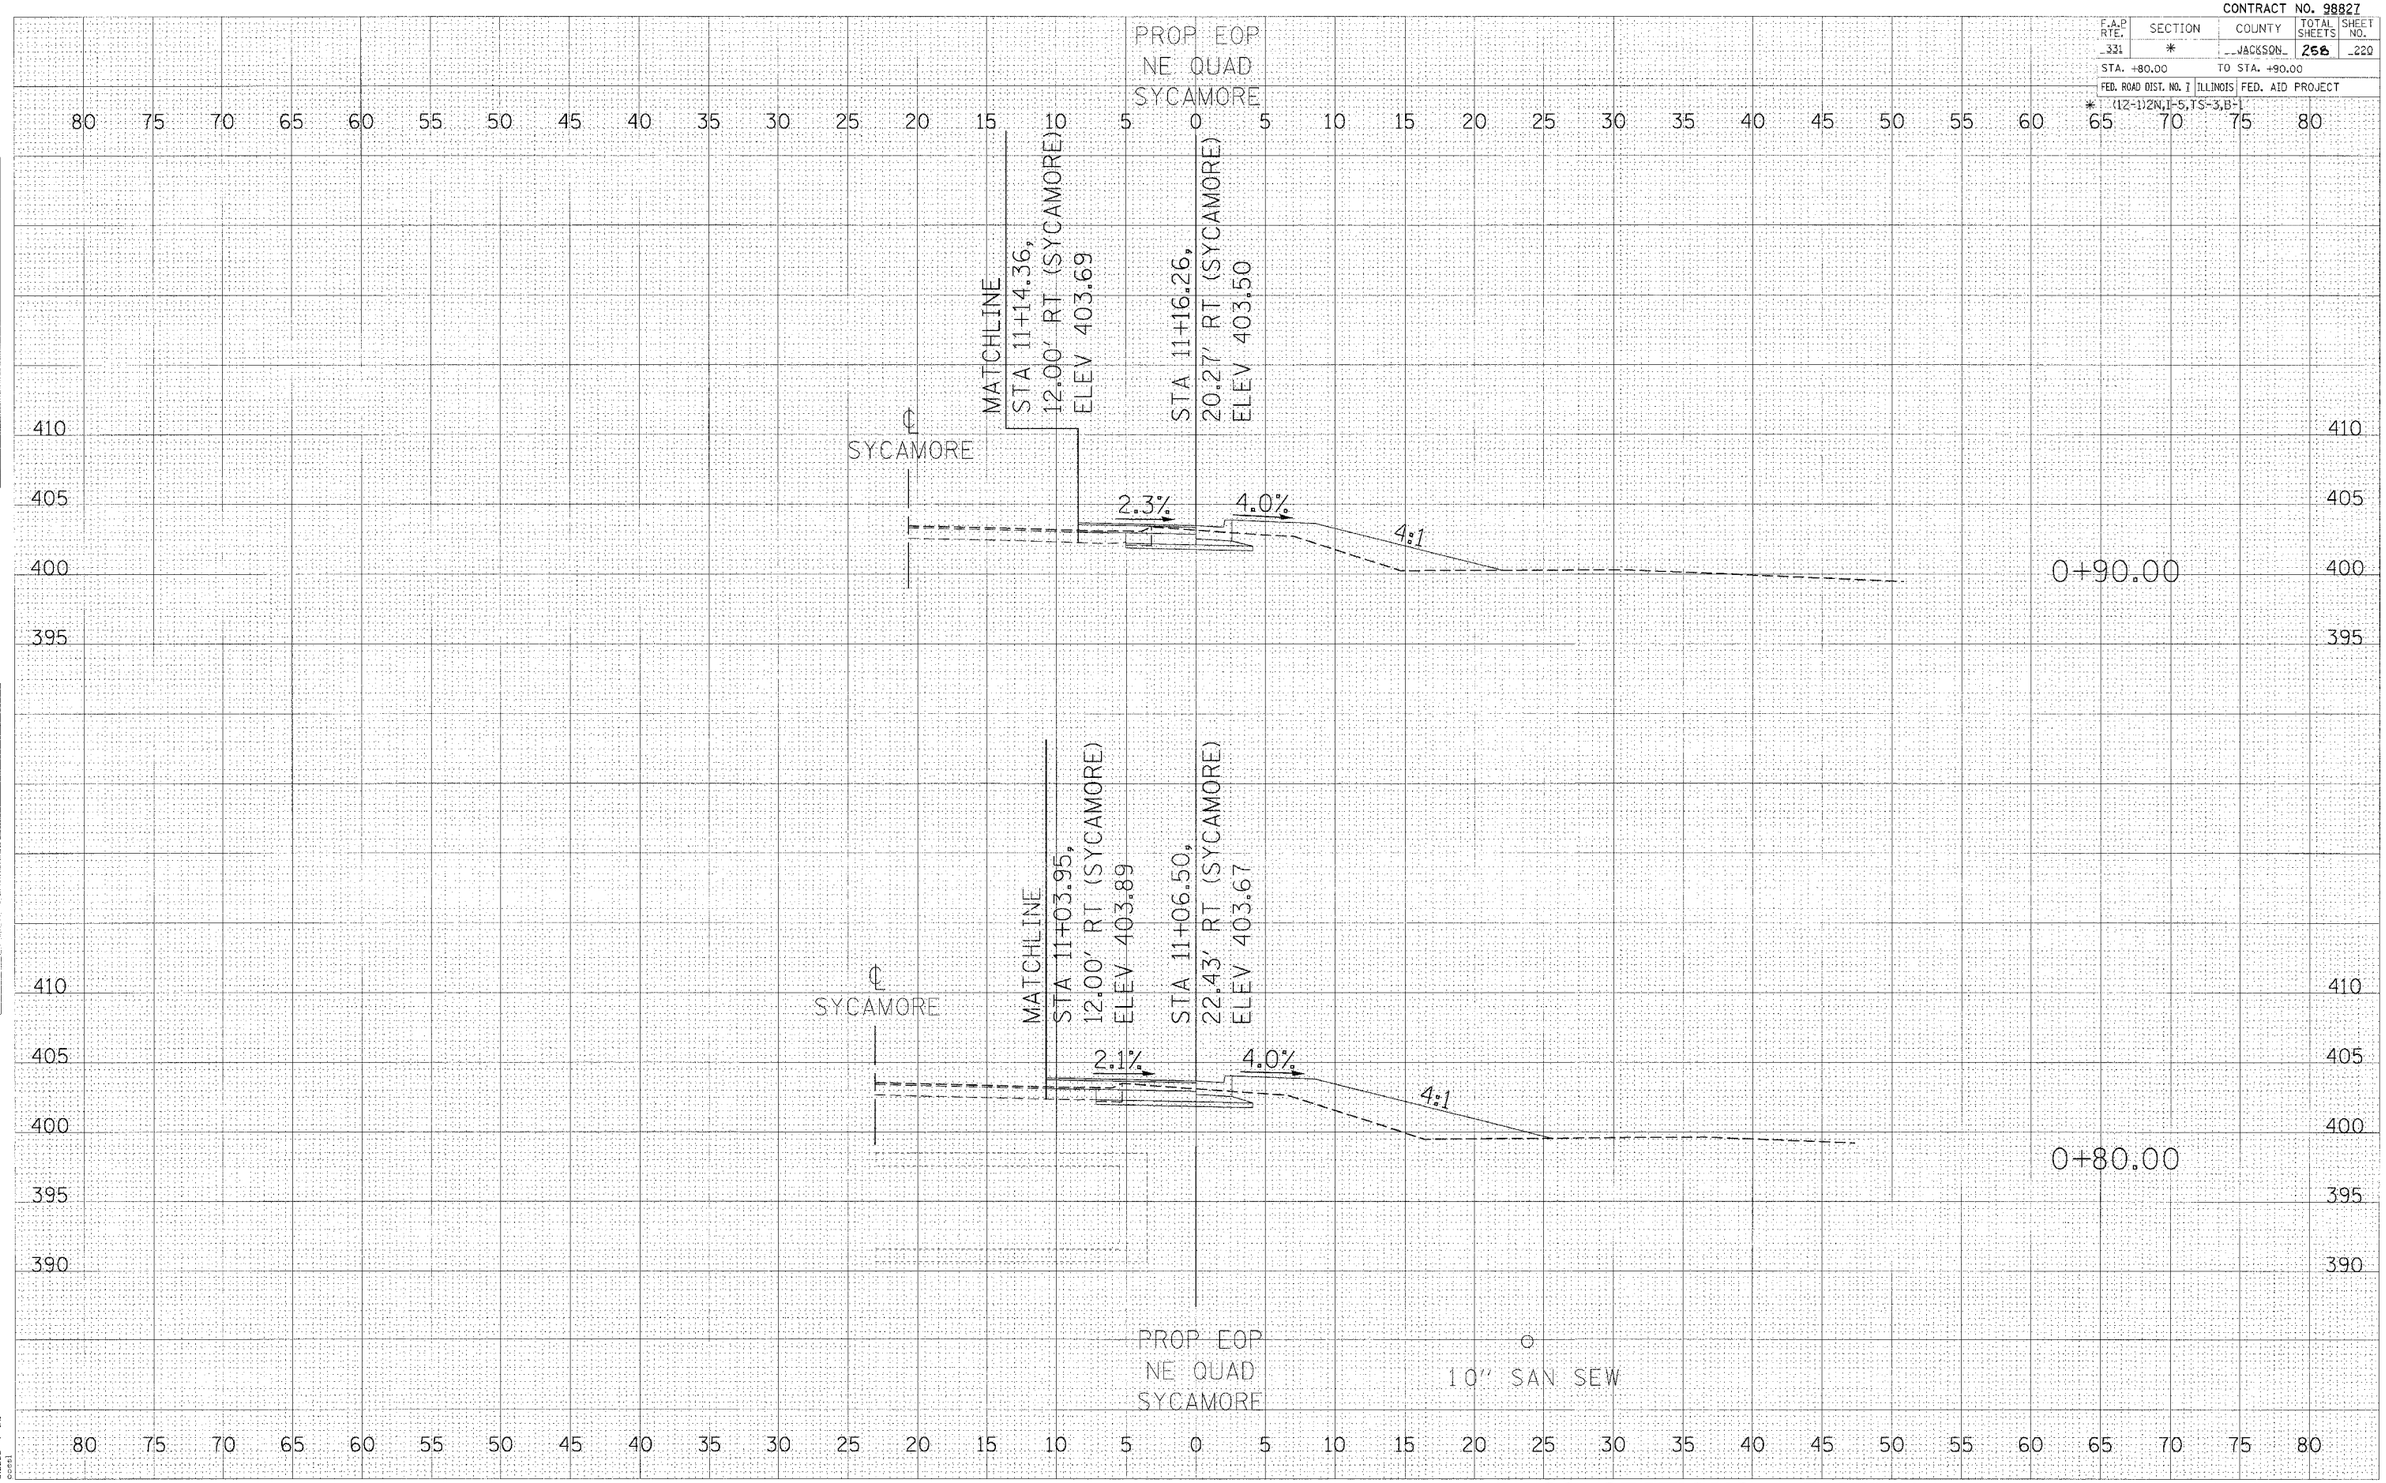

CROSS SECTIONS – EMERALD/SYCAMORE NE QUADRANT