CONTRACT NO. 98913

F.A.P. RTE.	SECTION	COUNTY	TOTAL SHEETS	SHEET NO.
881	32I	SALINE	22	13

STA. 93+73.86 TO STA. 94+50

FED. ROAD DIST. NO. _ ILLINOIS FED. AID PROJECT

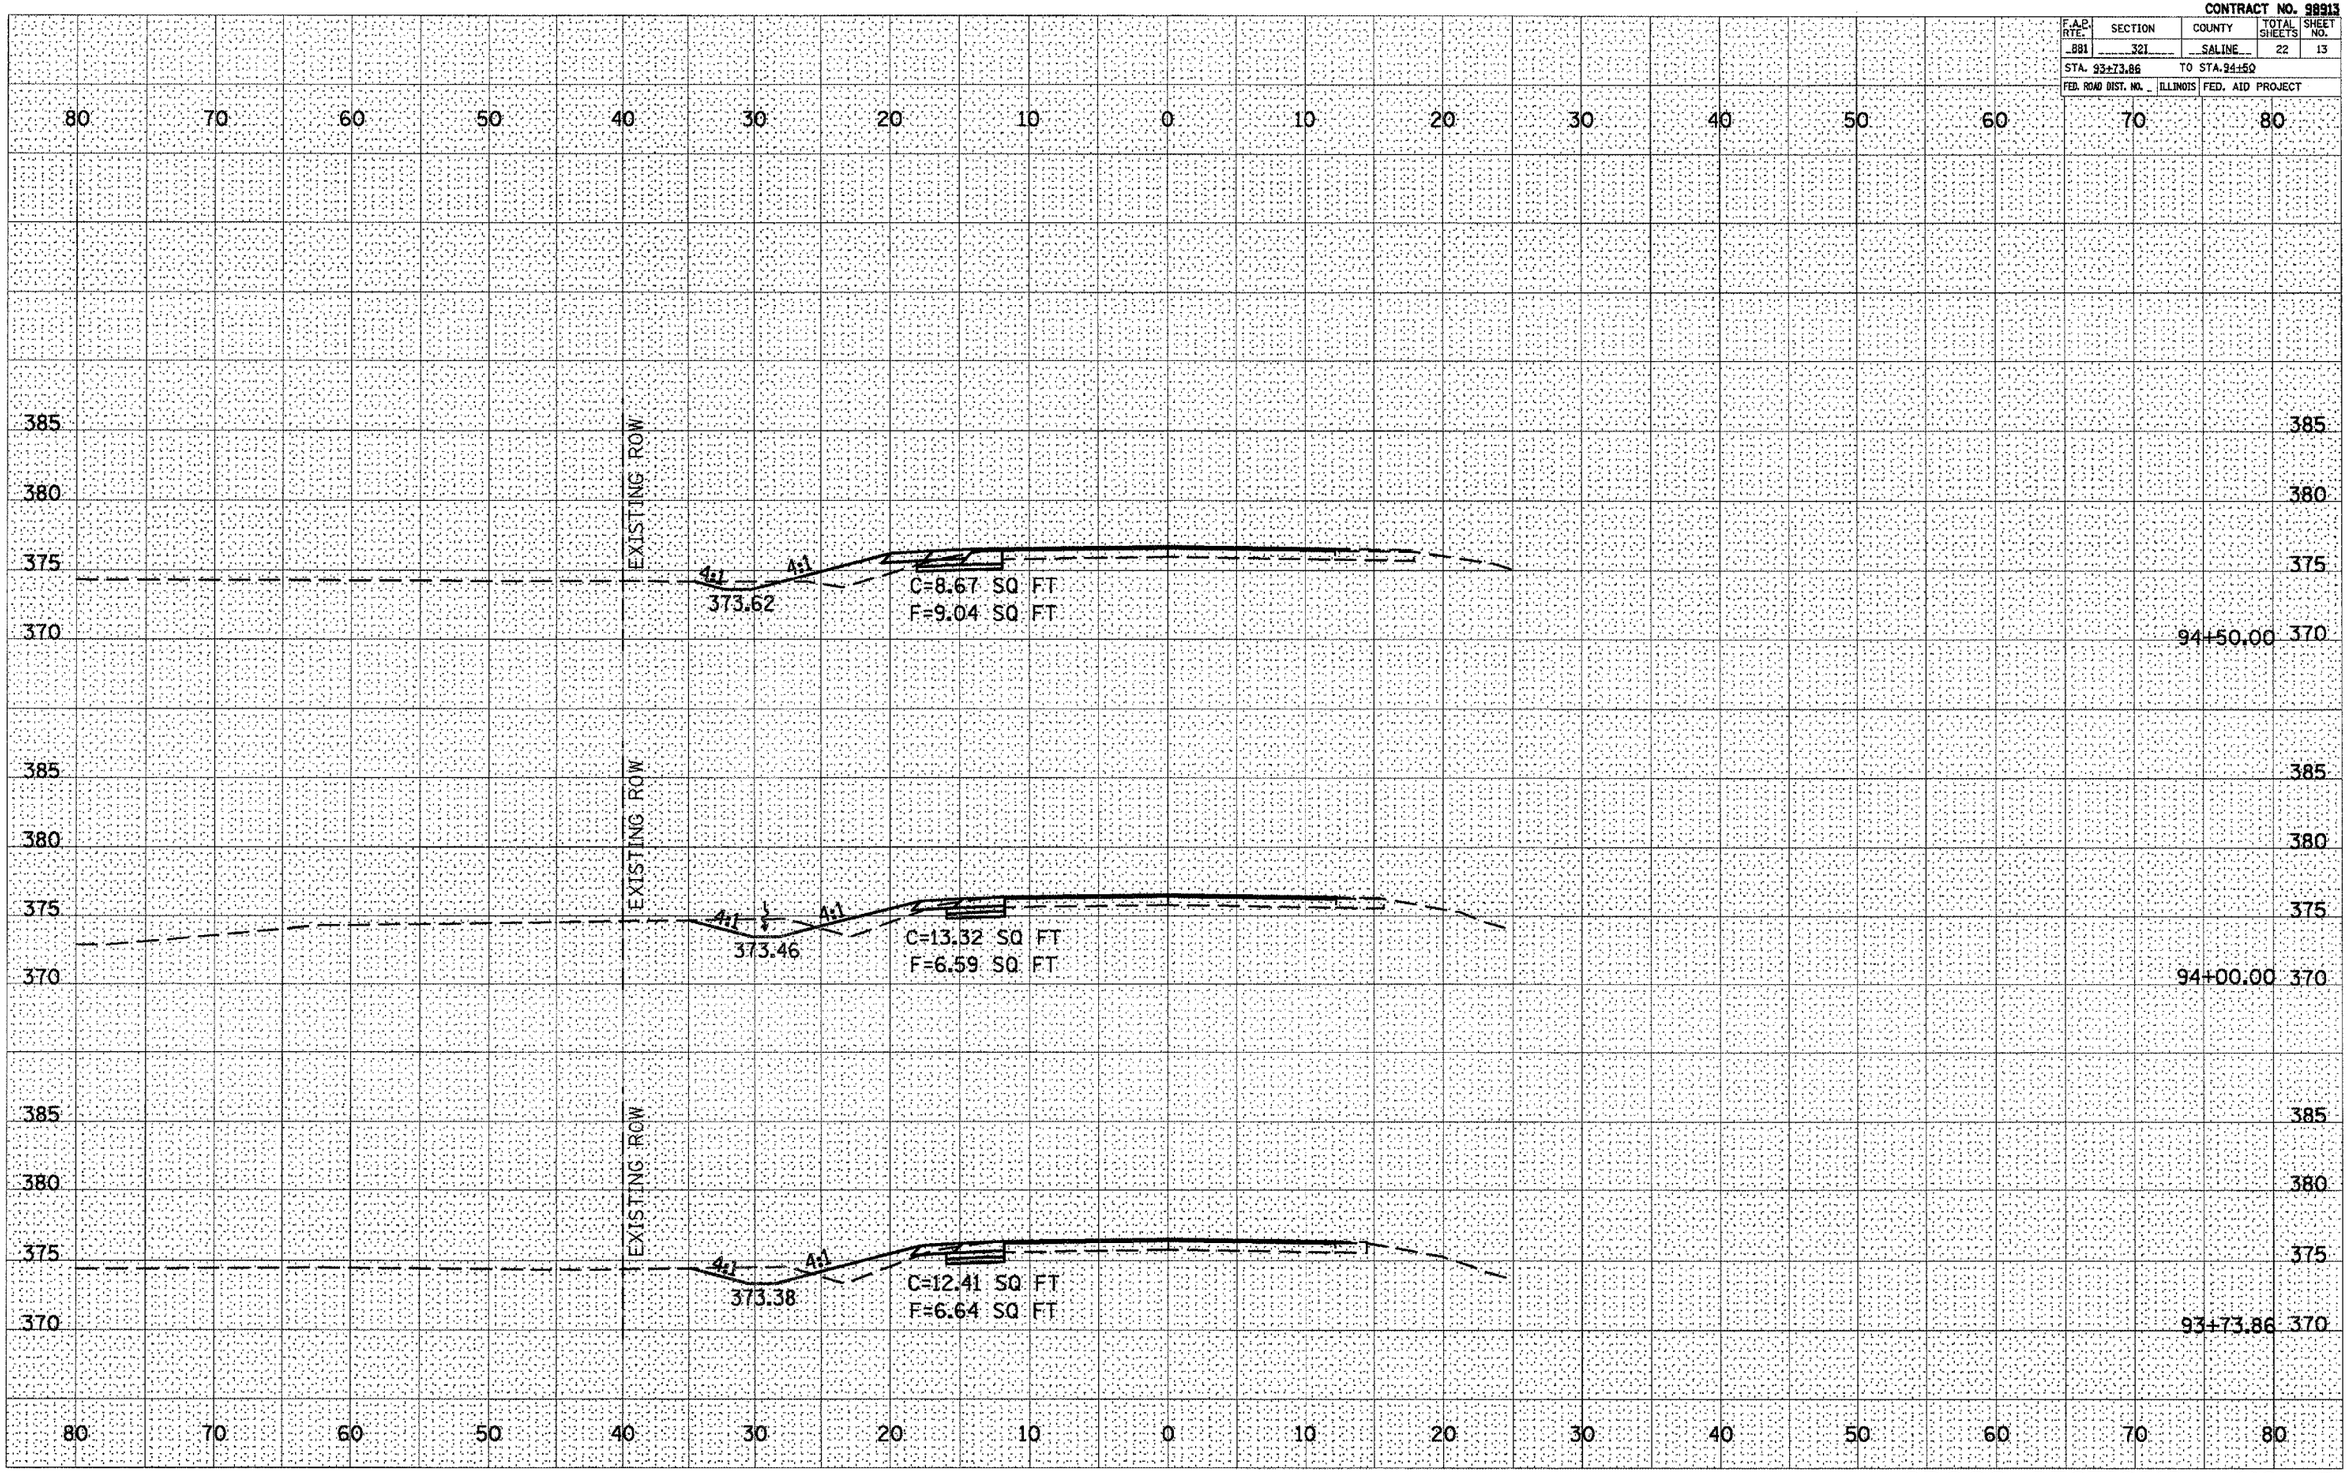

FINAL SURVEY | NOTE BOOK | NO. | SURVEYED | PLOTTED | TEMPLATE | AREAS | AREAS CHECKED | BY | DATE

ORIGINAL SURVEY | NOTE BOOK | NO. | SURVEYED | PLOTTED | TEMPLATE | AREAS | AREAS CHECKED | BY | DATE

PLOT DATE = 2/3/2006
FILE NAME = c:\projects\d982005\xsect2sht.dgn
PLOT SCALE = 10.0000 ' / IN.
USER NAME = stoverpg

CROSS SECTIONS – US 45
STA 93+73.86 TO STA 94+50