CONTRACT NO. 98913

F.A.P. RTE.	SECTION	COUNTY	TOTAL SHEETS	SHEET NO.
881	32I	SALINE	22	19

STA. 102+50 TO STA. 103+50

FED. ROAD DIST. NO. _ ILLINOIS FED. AID PROJECT

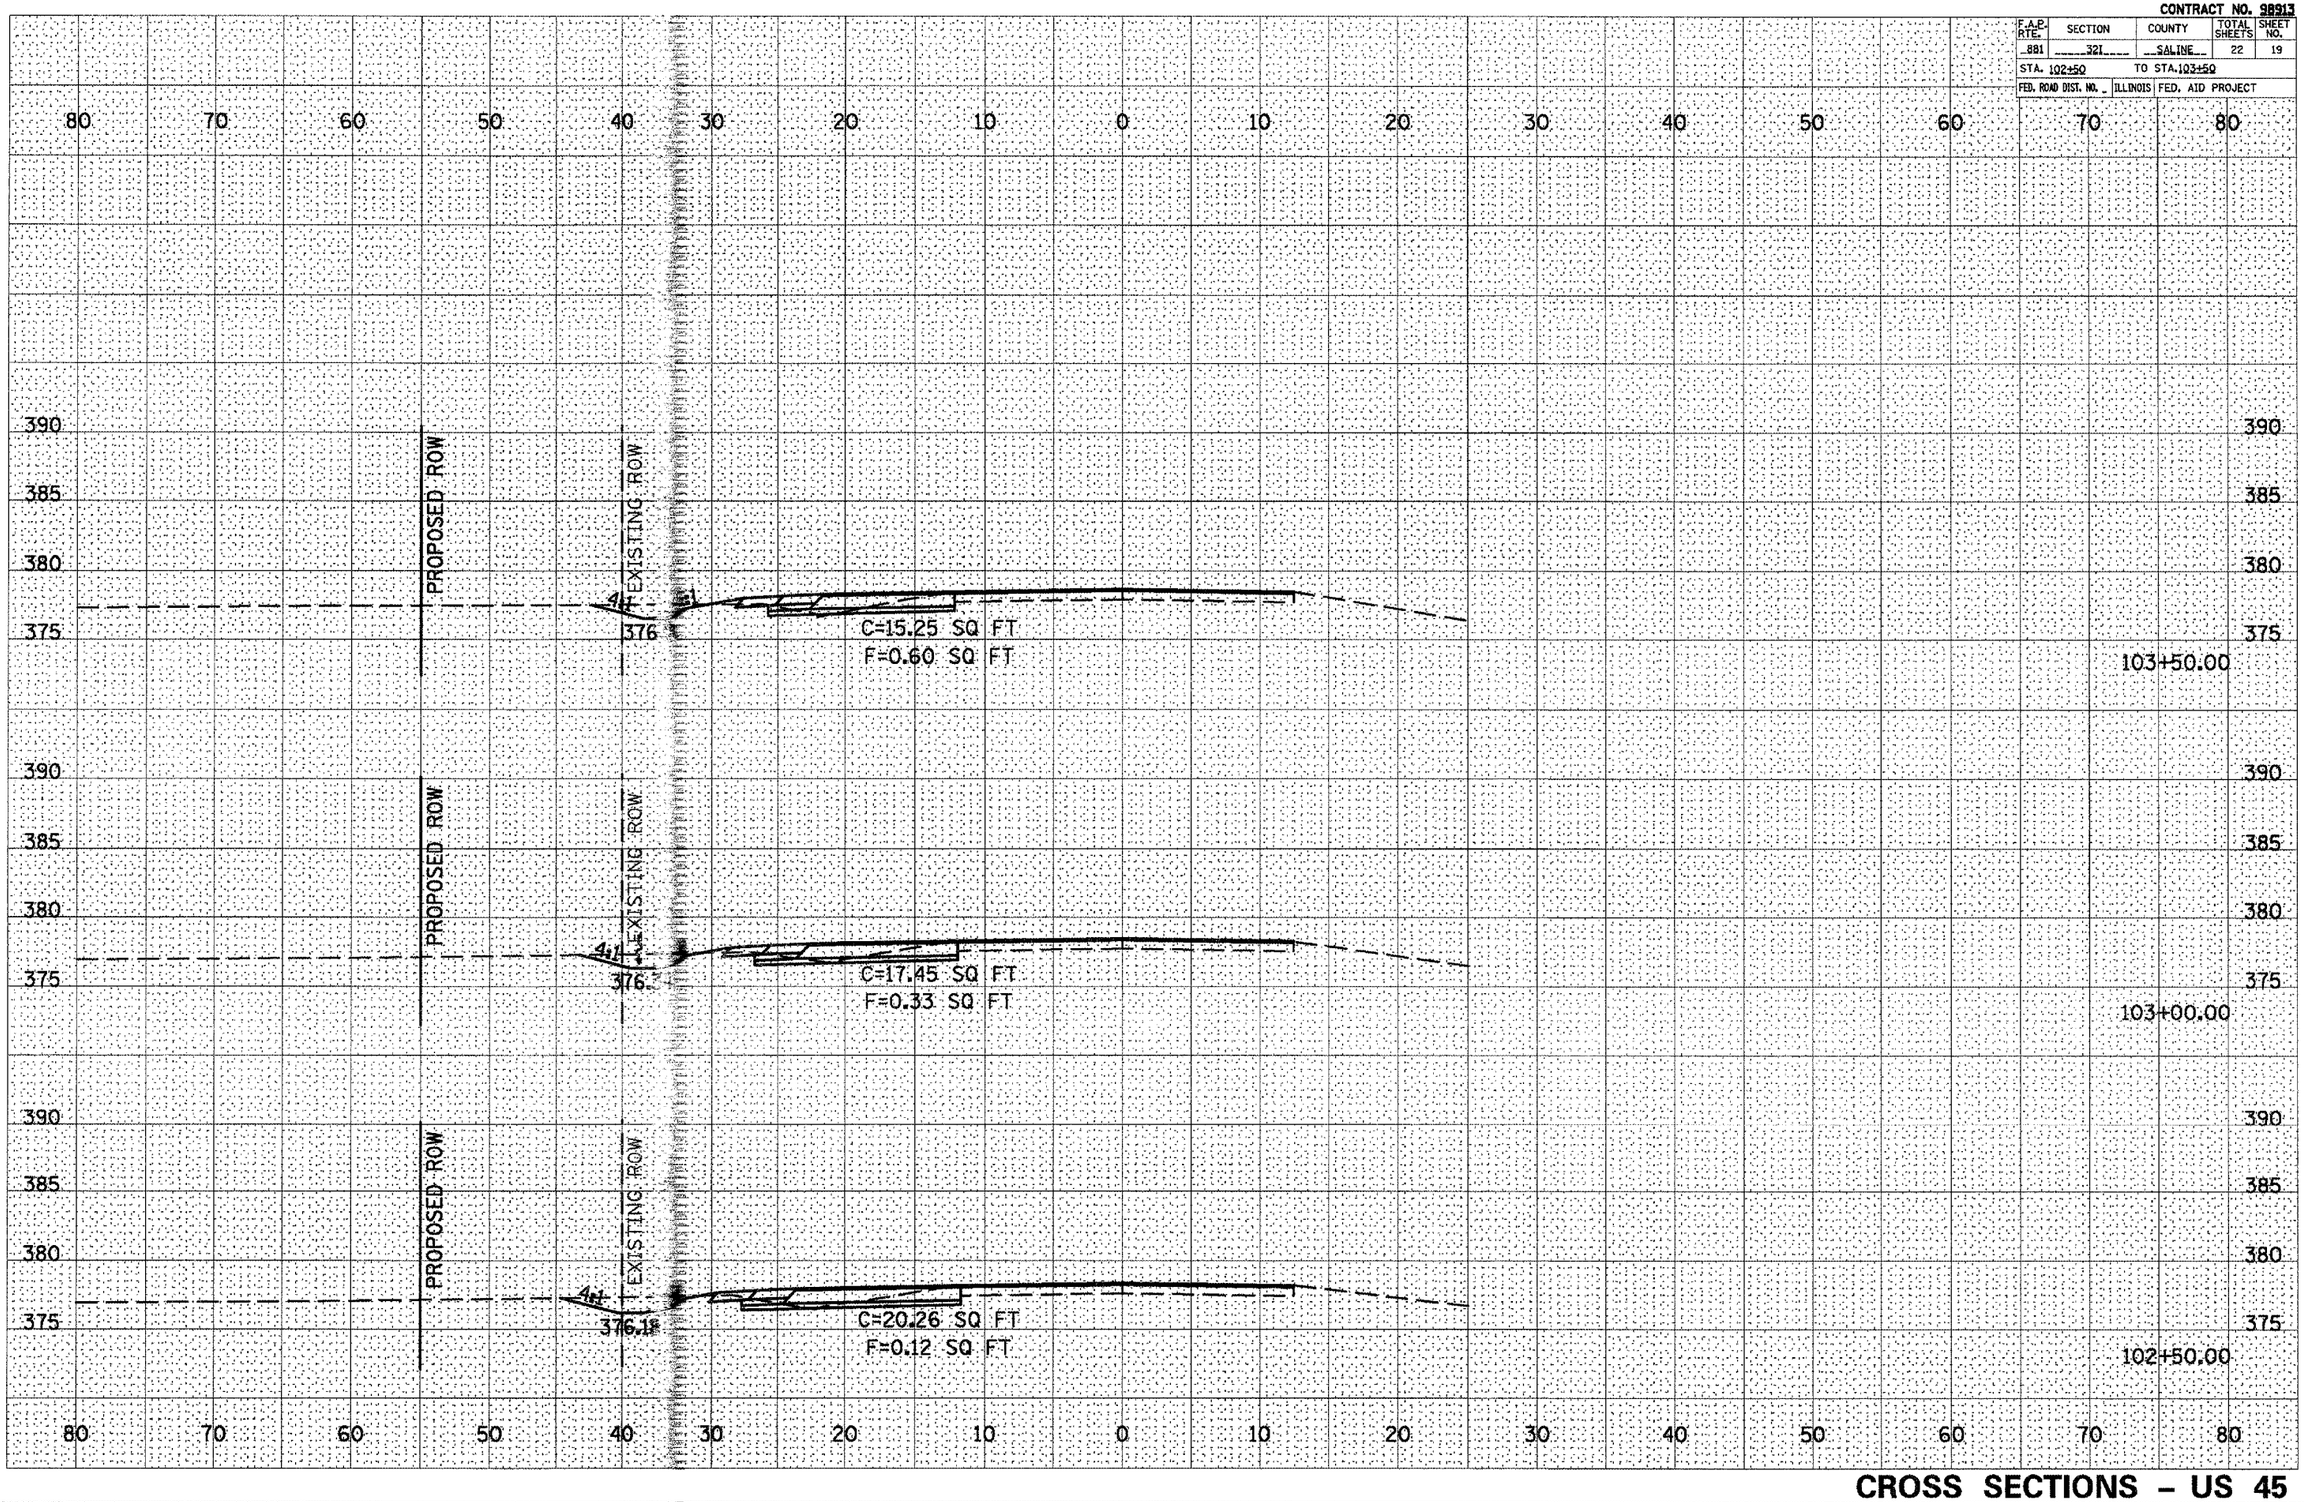

FINAL SURVEY | NOTE BOOK | NO. | SURVEYED | PLOTTED | TEMPLATE | AREAS | AREAS CHECKED | BY | DATE

ORIGINAL SURVEY | NOTE BOOK | NO. | SURVEYED | PLOTTED | TEMPLATE | AREAS | AREAS CHECKED | BY | DATE

PLOT DATE = 2/3/2006
FILE NAME = a:\projects\d902005\xsect2sht.dgn
PLOT SCALE = 10.0000 ' / IN.
USER NAME = stoverpg

CROSS SECTIONS - US 45
STA 102+50 TO STA 103+50