CONTRACT NO. 98924

F.A. RTE.	SECTION	COUNTY	TOTAL SHEETS	SHEET NO.
*	**	VARIOUS	23	20

STA. 755+00 TO STA.756+00

* VARIOUS ** D-9 CONT. MAINT. FY 06-3

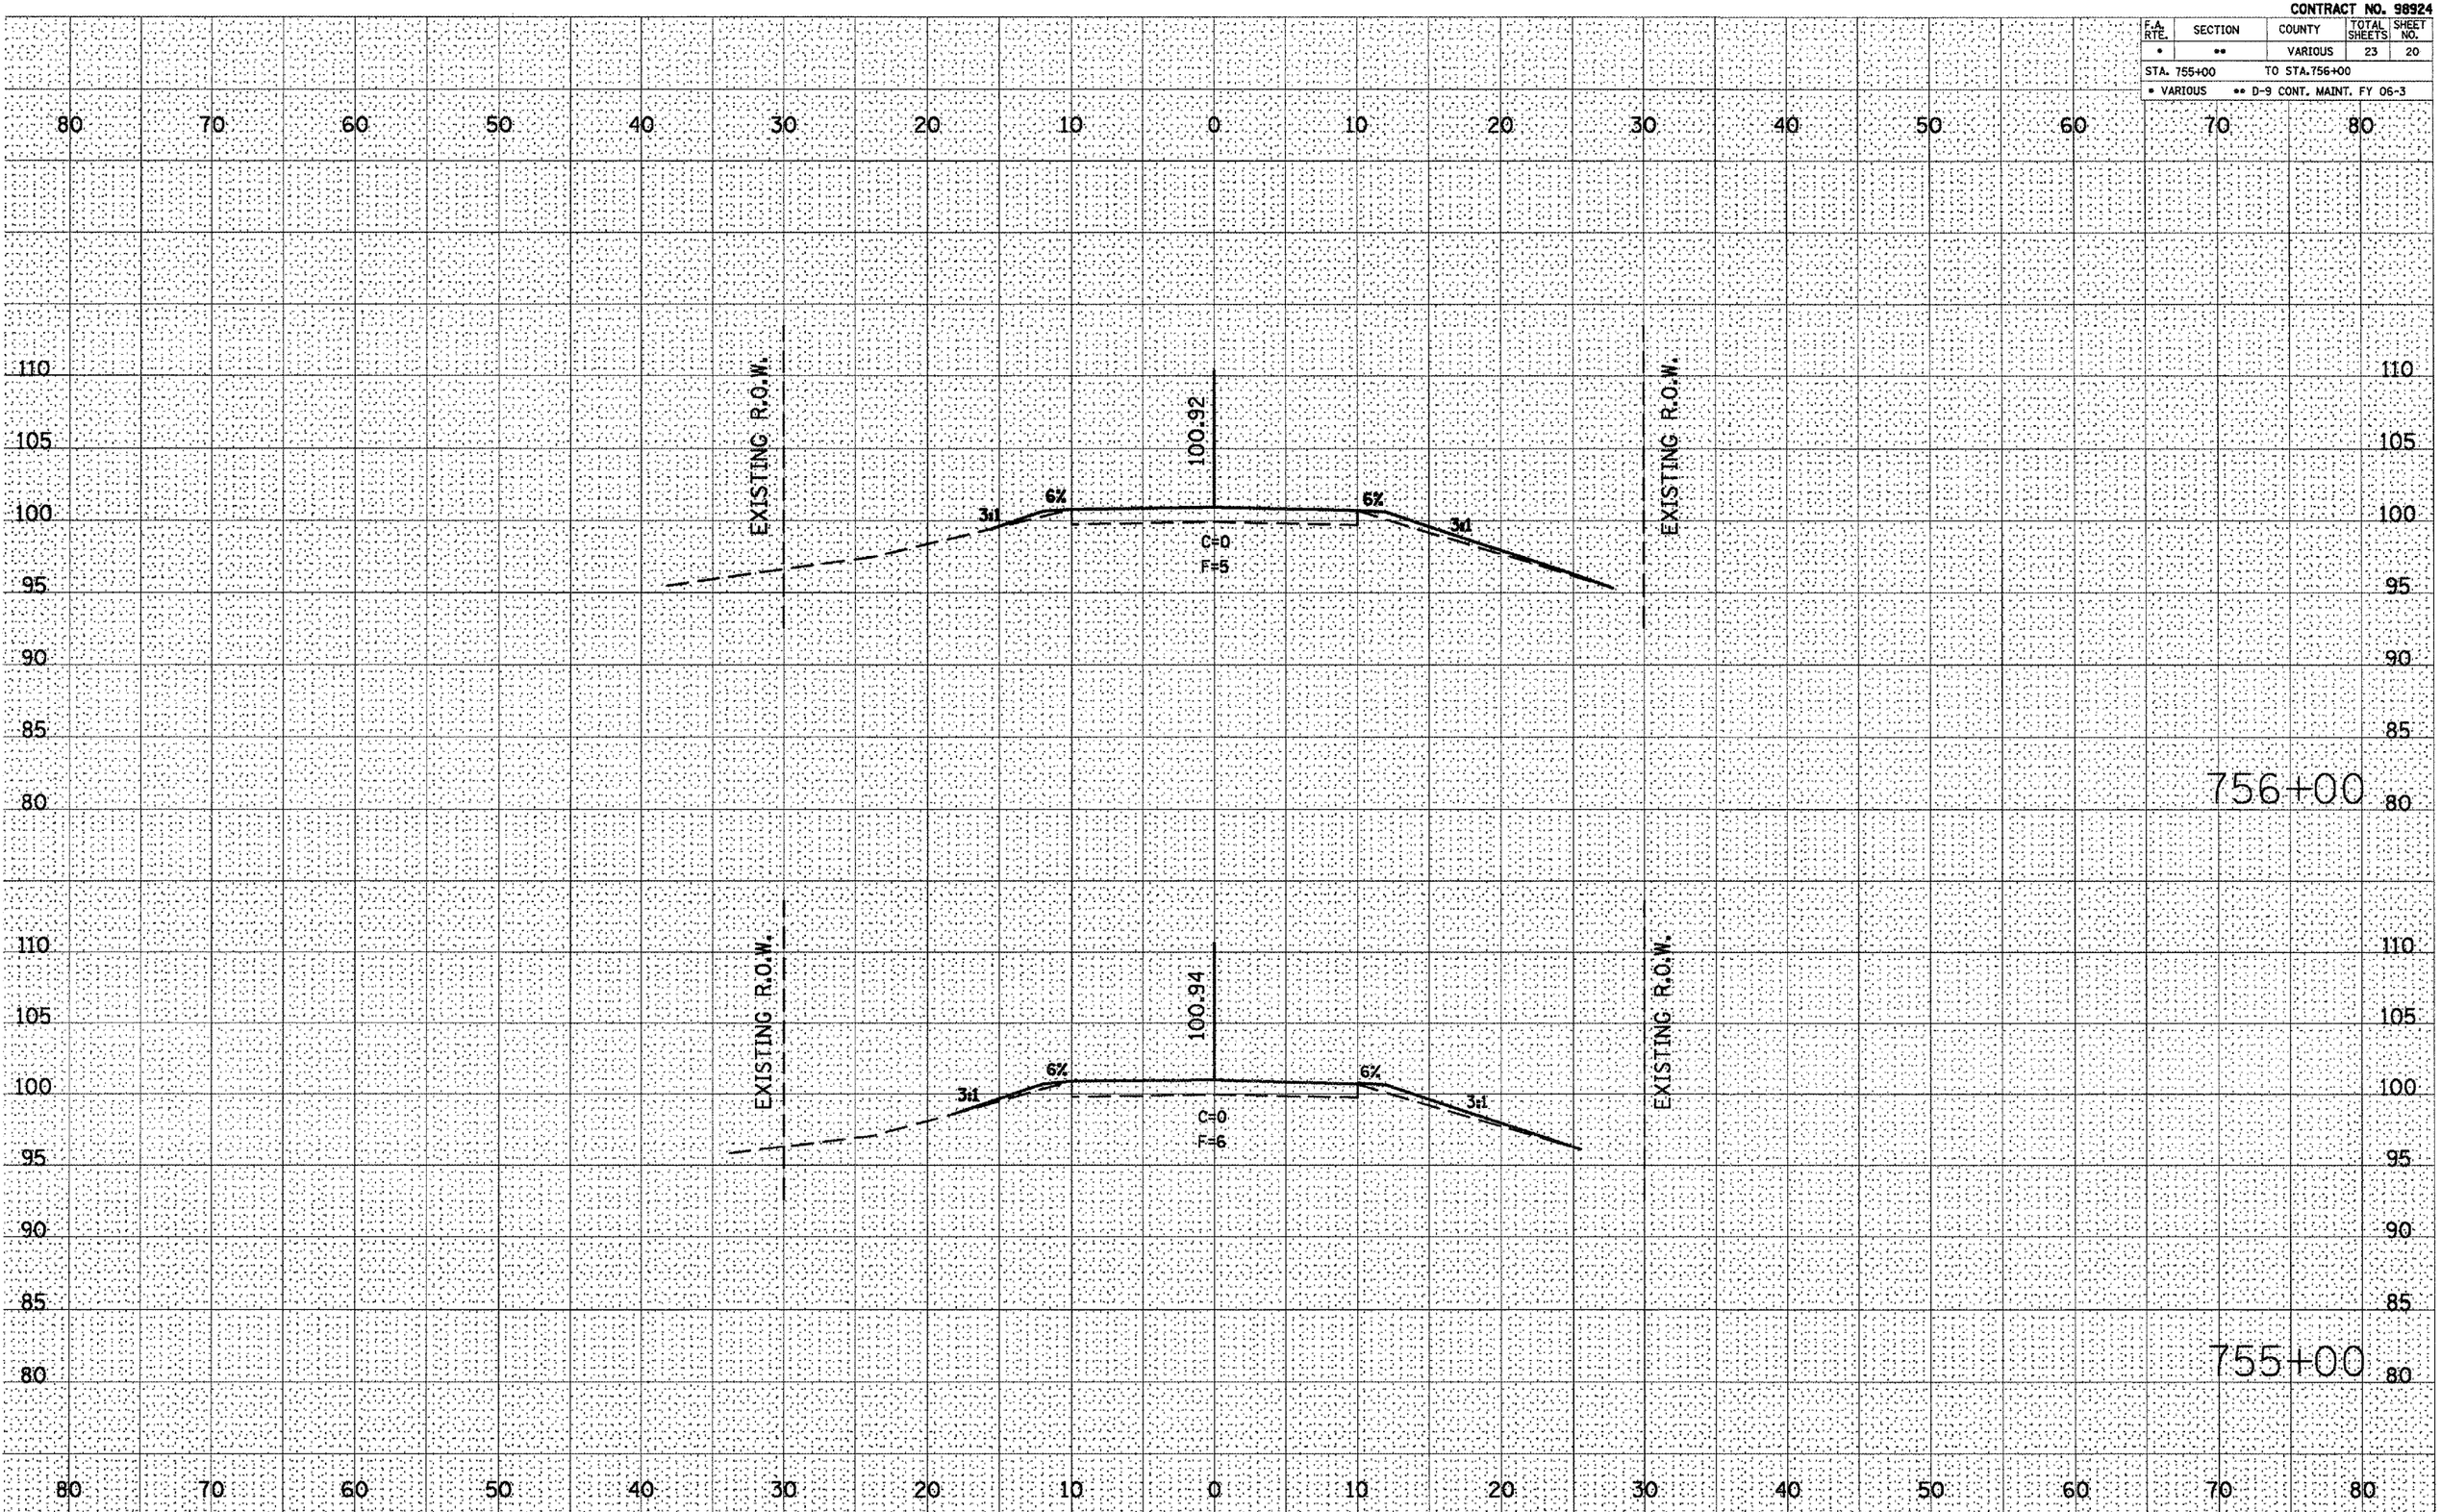

OLD US 51 - LOCATION #4