| ROUTE NO. | SEC. | COUNTY | TOTAL SHEETS | SHEET NO. |
|---|---|---|---|---|
| F.A. 845 | ** | FRANKLIN | 7 | 4 |
| FED. ROAD DIST. NO. 7 | ILLINOIS | PROJECT | | |

** SLOPE STABILIZATION FY06

# TYPICAL SECTION

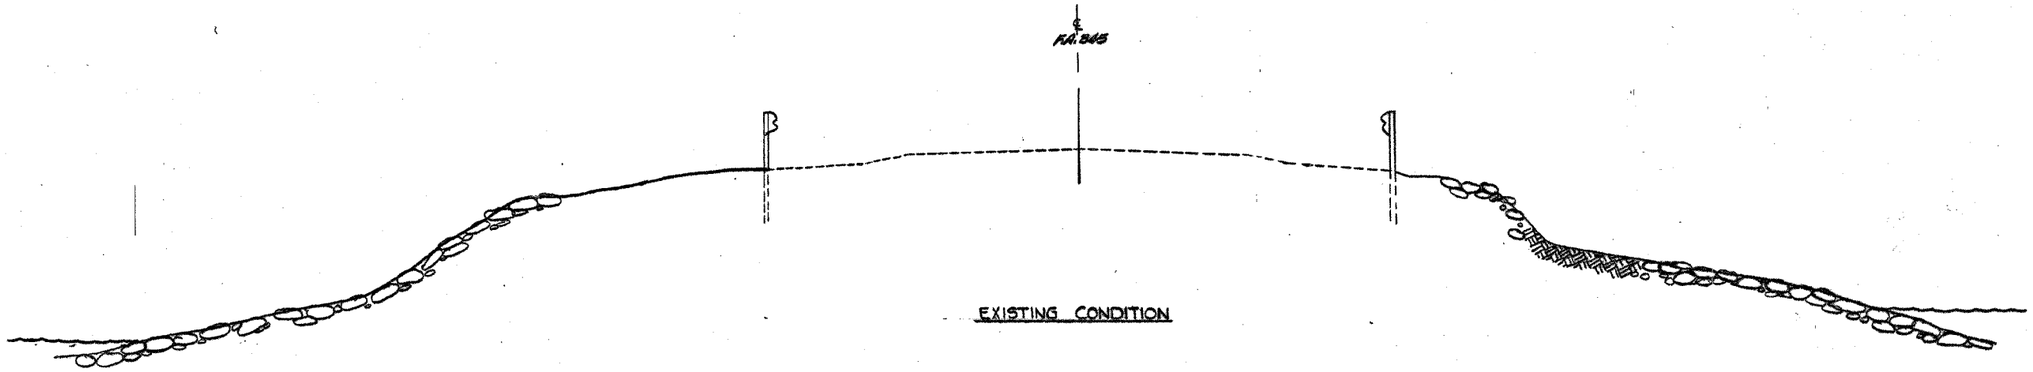


EXISTING CONDITION

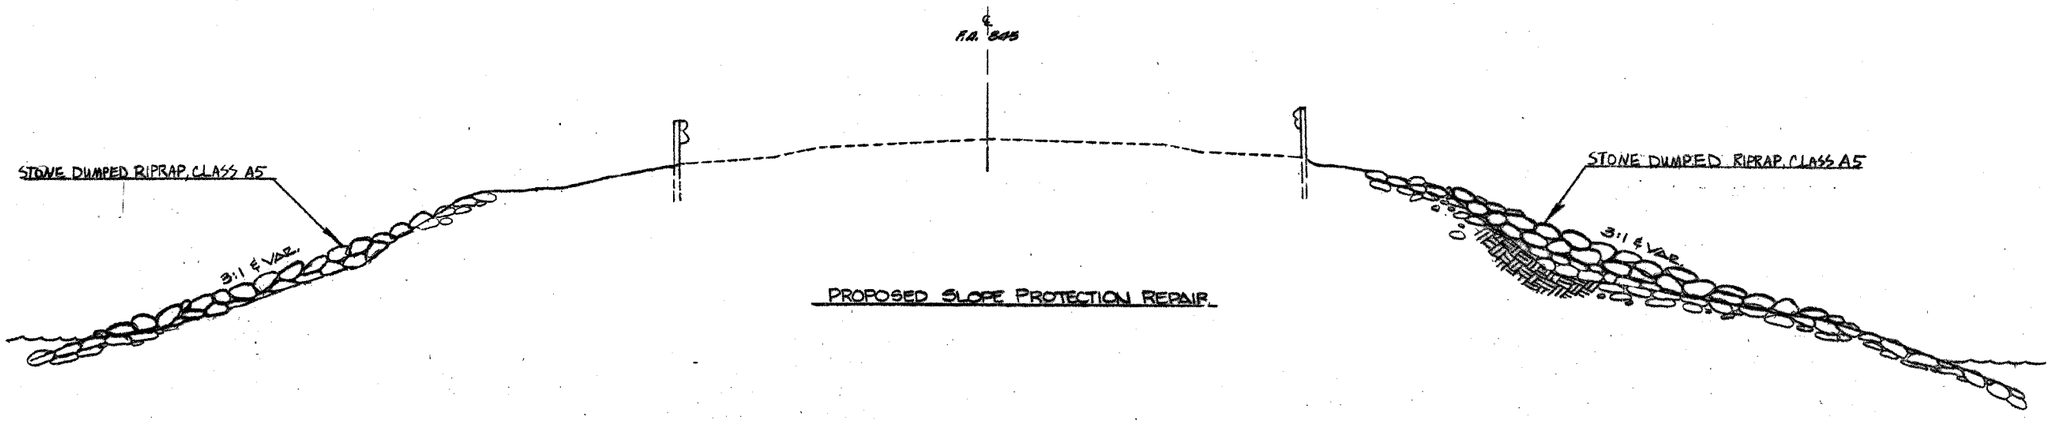


PROPOSED SLOPE PROTECTION REPAIR