ROUTE NO.	SEC.	COUNTY	TOTAL SHEETS	SHEET NO.
F.A. 845	**	FRANKLIN	7	5
FED. ROAD DIST. NO. 7	ILLINOIS	PROJECT		

** SLOPE STABILIZATION FY06

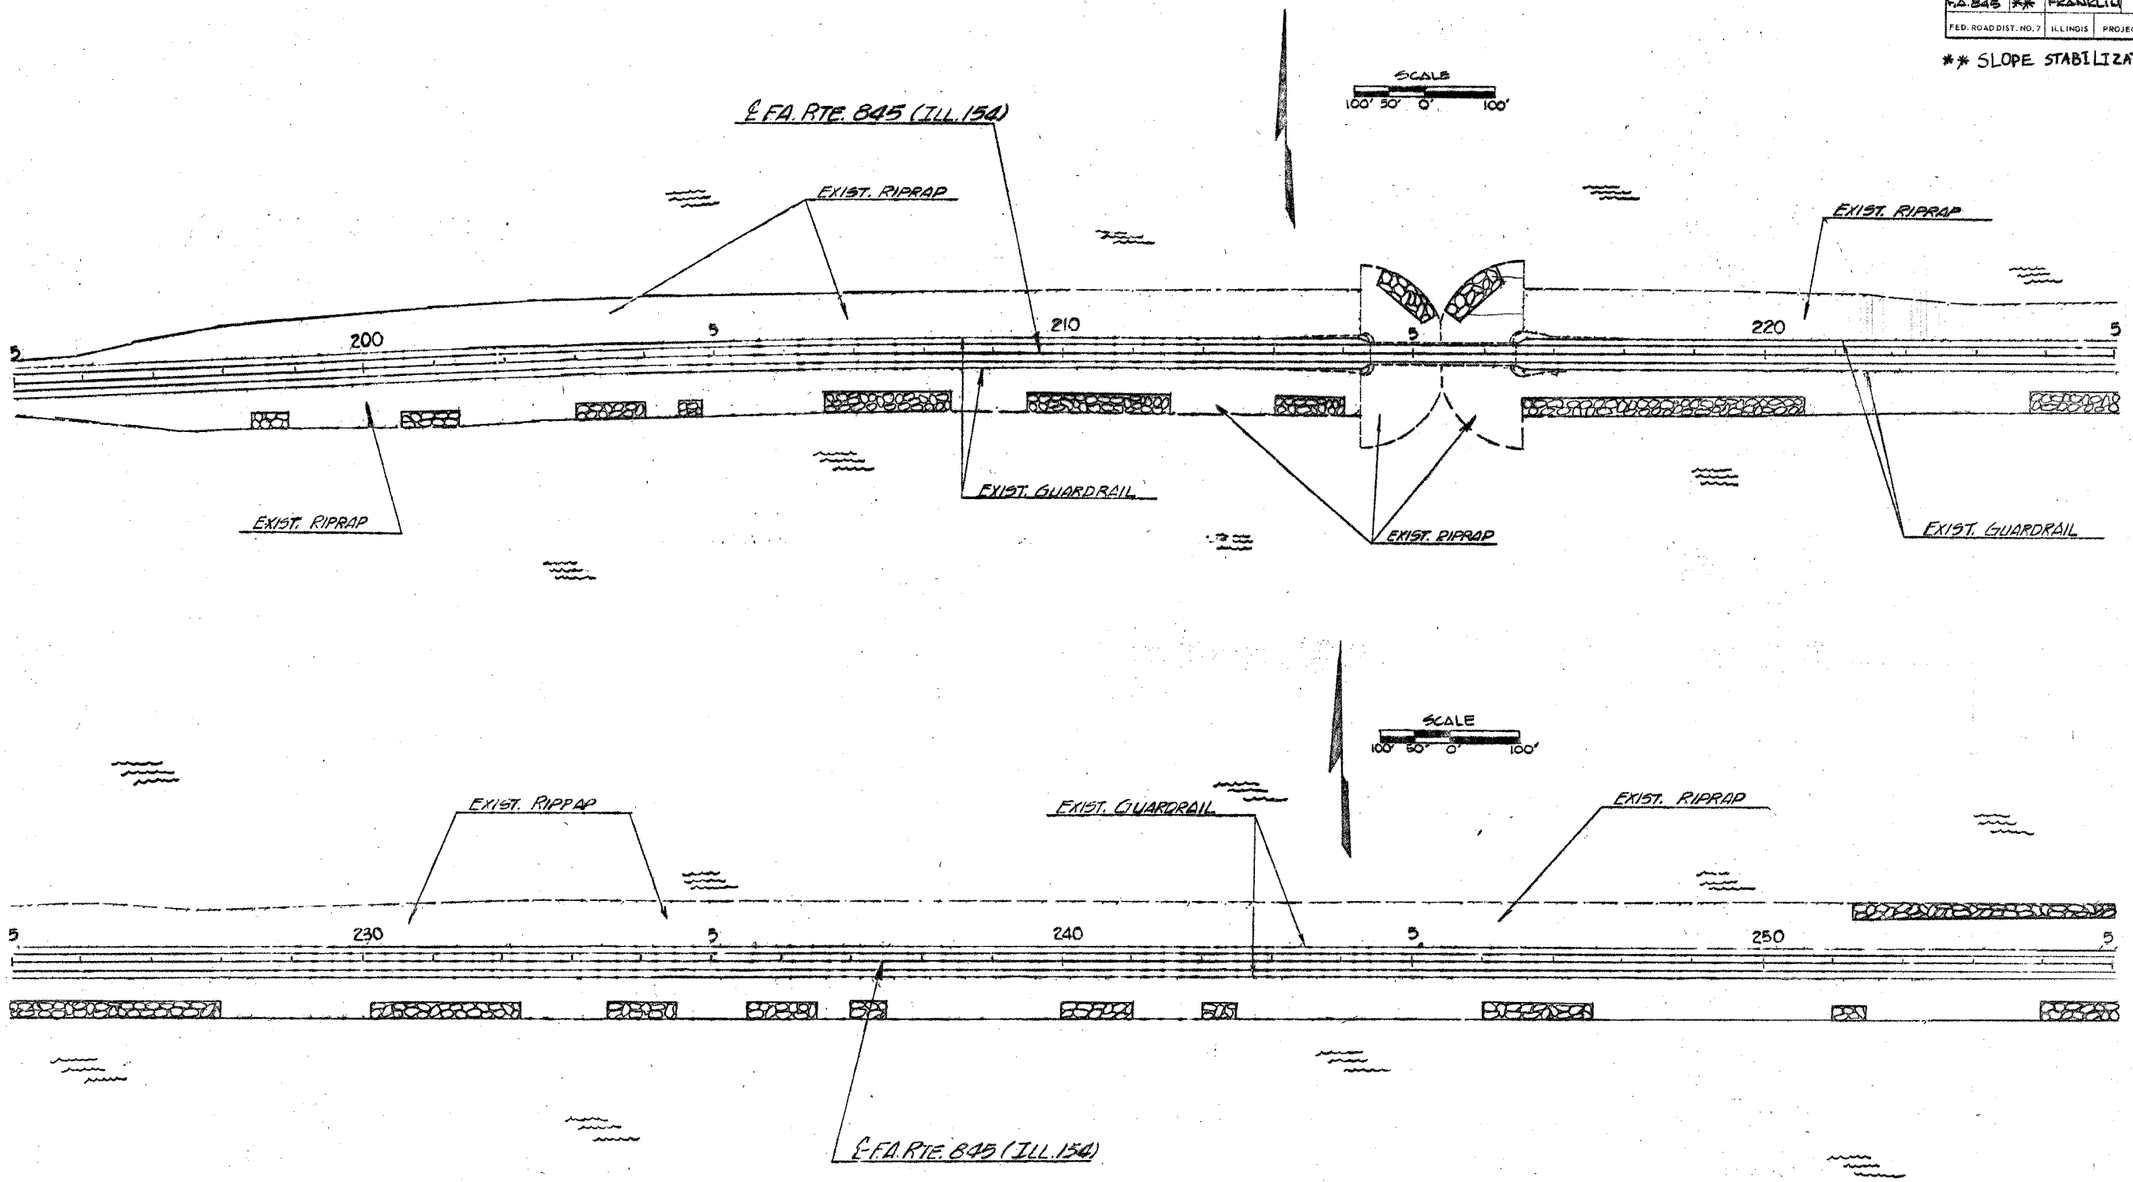

F.A. RTE. 845 SEC. ** FRANKLIN CO. PLAN - STA. 195+00 - STA. 255+00