ROUTE NO.	SEC.	COUNTY	TOTAL SHEETS	SHEET NO.
F.A. 845	**	FRANKLIN	7	6
FED. ROAD DIST. NO. 7	ILLINOIS	PROJECT		

SCALE
100' 50' 0 100'

** SLOPE STABILIZATION FY06

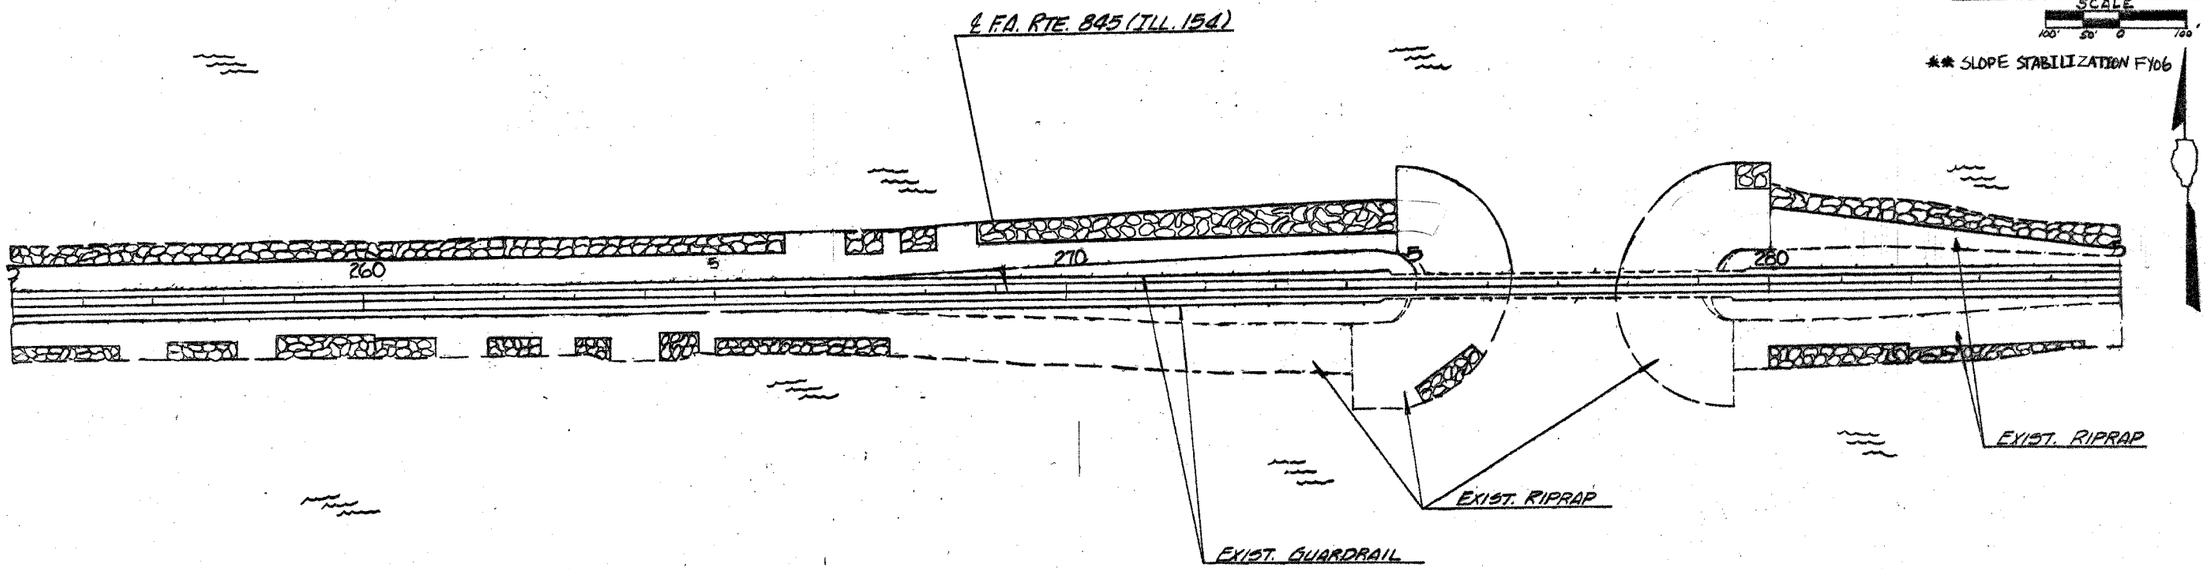

SCALE
100' 50' 0 100'

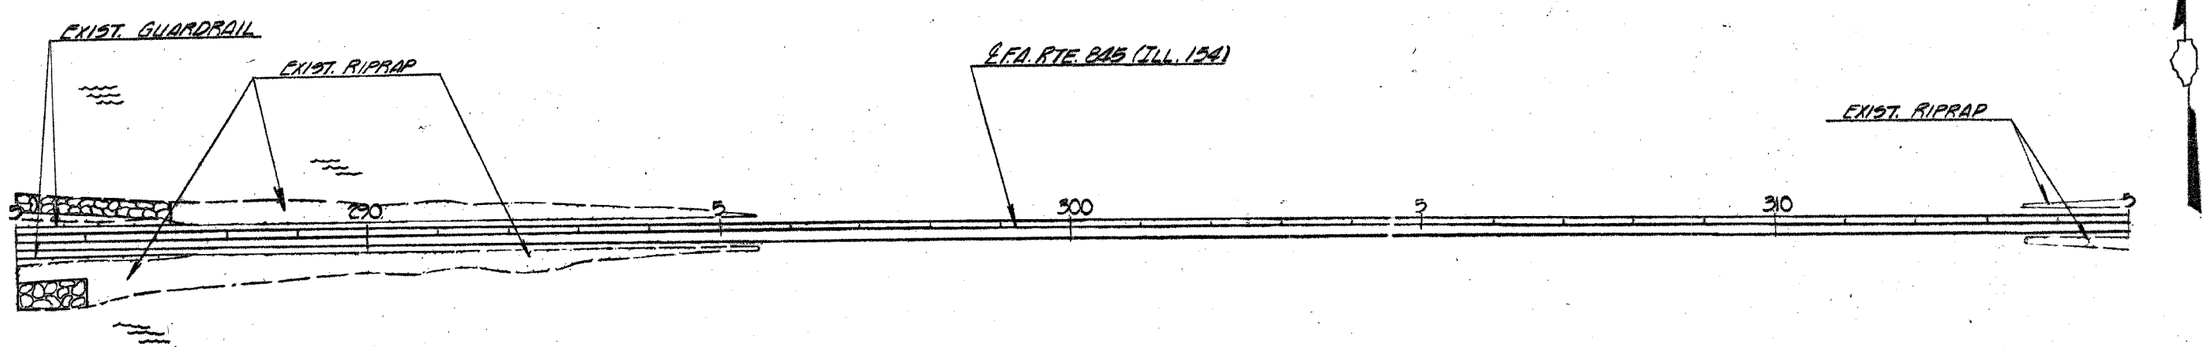

F.A. RTE. 845 SEC. ** FRANKLIN CO. PLAN - STA. 255+00 - STA. 315+00