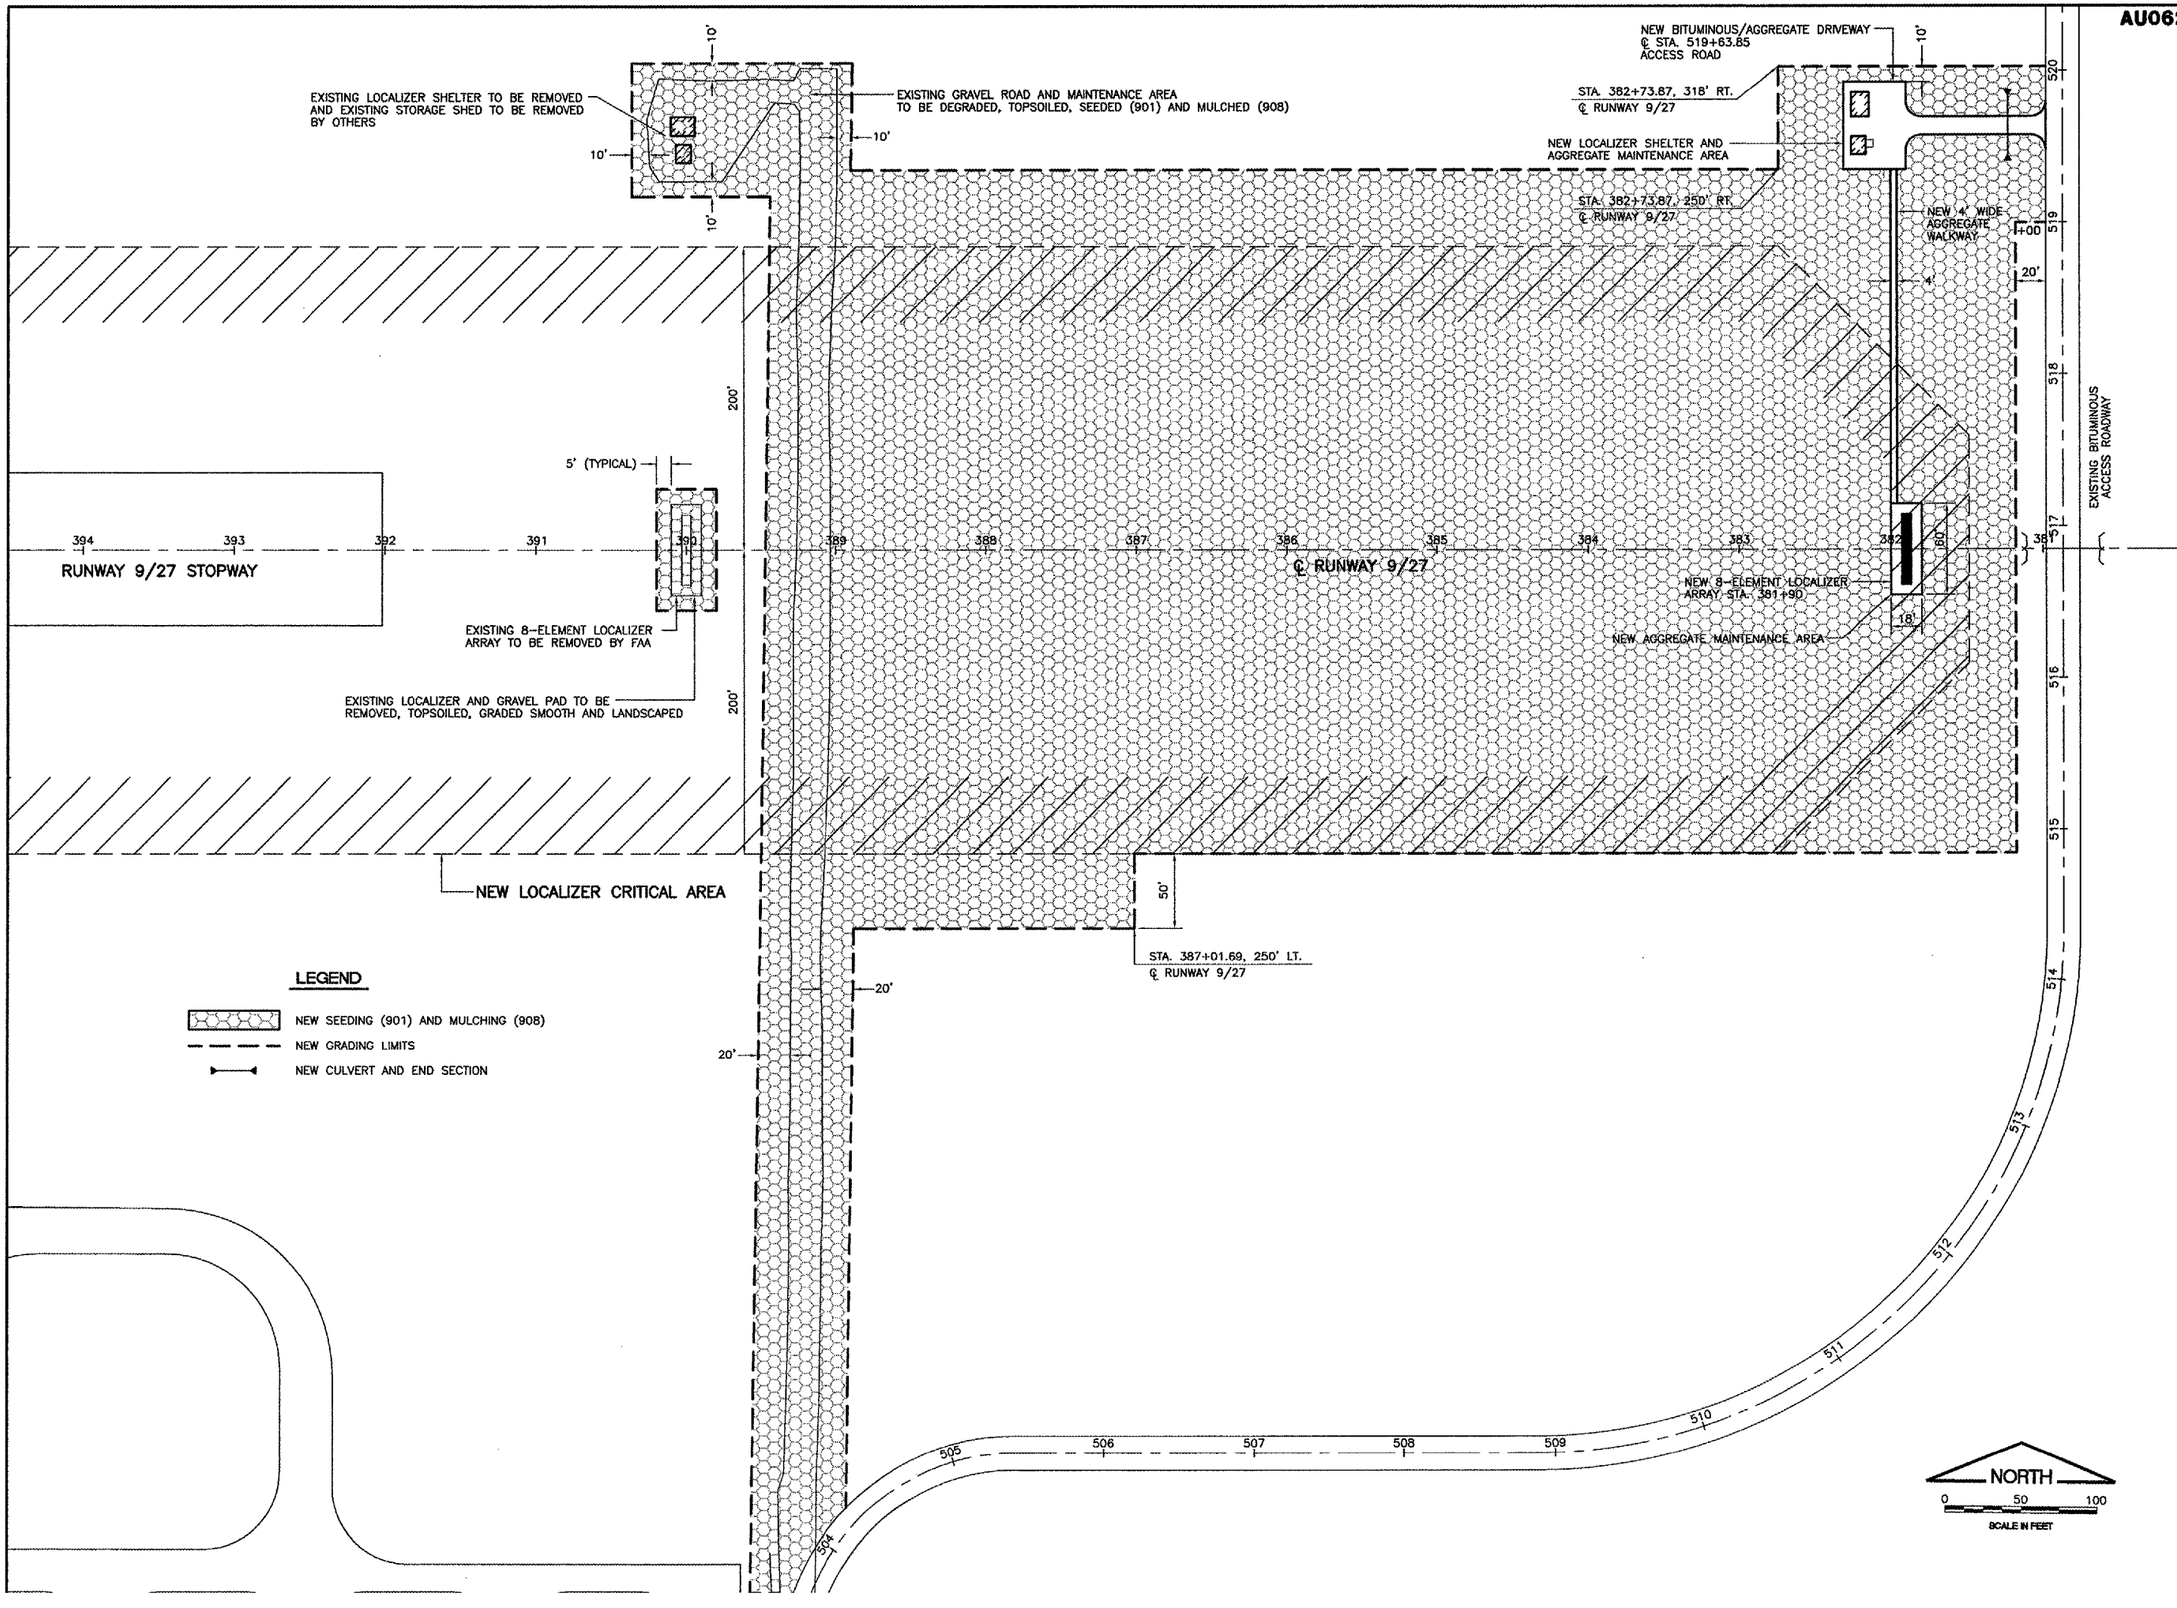

AU062

PATH: K:\0428504\DRAW\SHEETS
FILE: swppp-9.dwg
UPDATE BY: .
SURVEY BOOK #
XREF DWG:
XREF DWG:
DATE: .

REVISIONS

NUMBER	BY	DATE

0 1 2
THIS BAR IS EQUAL TO 2" AT FULL SCALE (34X22).

AURORA MUNICIPAL AIRPORT
AURORA, ILLINOIS
CONSTRUCT RUNWAY 33 ILS, RELOCATE RUNWAY 9 LOCALIZER

RUNWAY 9 LOCALIZER STORMWATER POLLUTION PREVENTION PLAN

© Copyright CMT, Inc.

CMT
CRAWFORD, MURPHY & TILLY, INC.
CONSULTING ENGINEERS
License No. 184-000613

DESIGN BY:	CAL
DRAWN BY:	JRO
CHECKED BY:	CAL
APPROVED BY:	
DATE:	03/03/06
JOB No:	04285-04

ILLINOIS PROJECT: ARR-3468
A.I.P. PROJECT: 3-17-0003-B31
FINAL SUBMITTAL