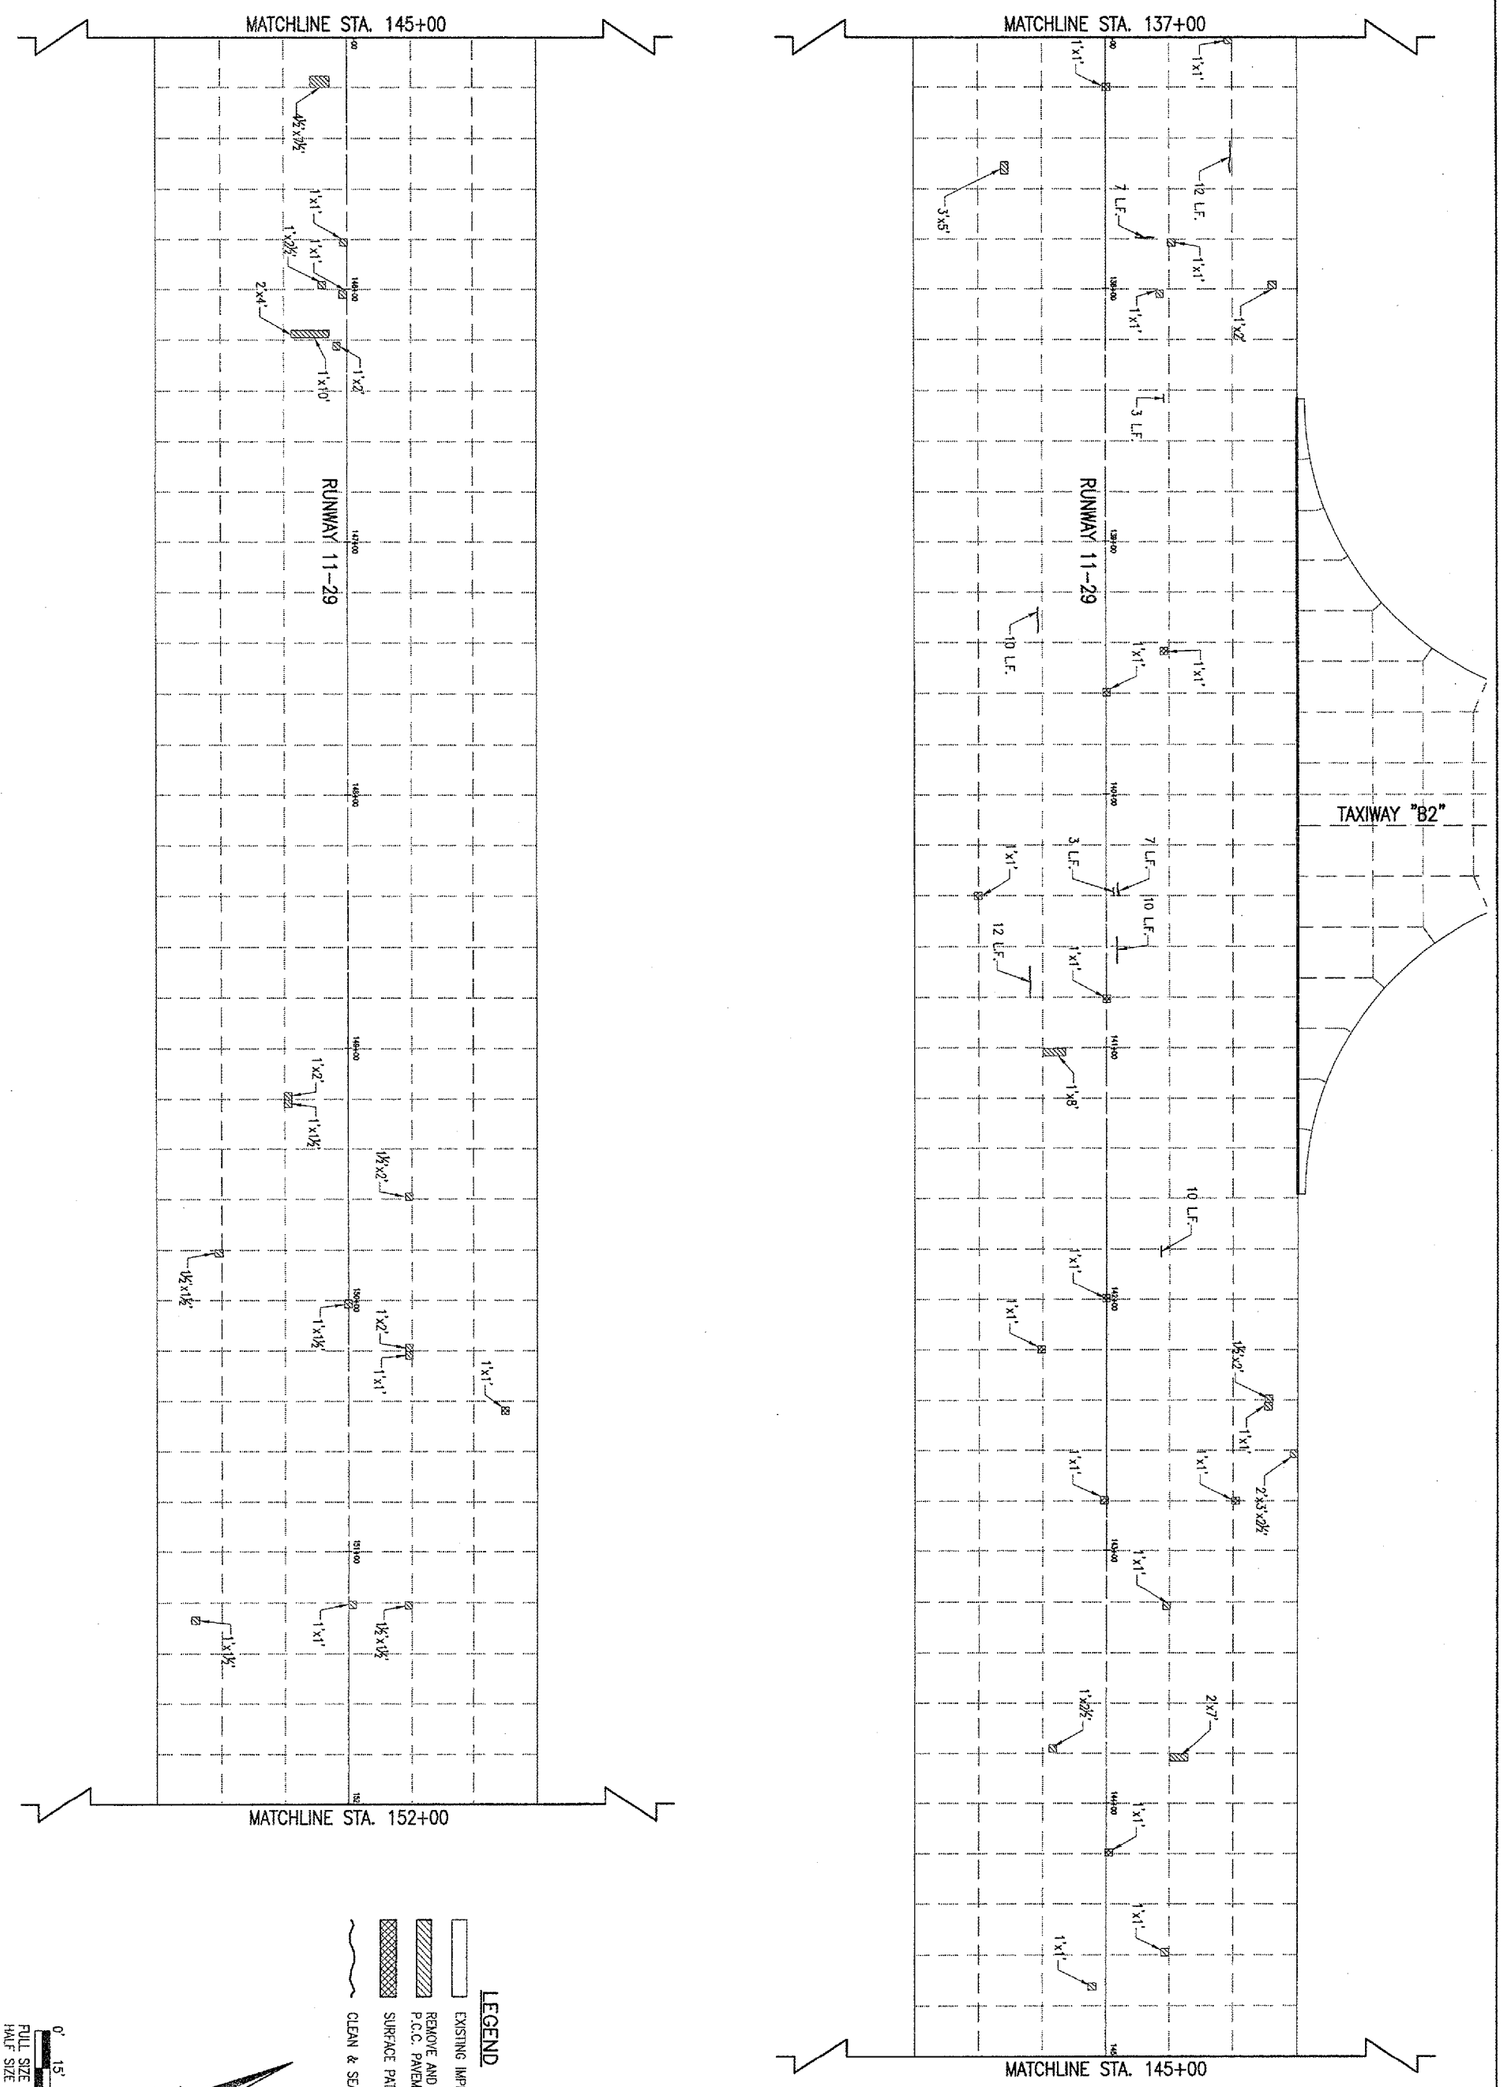

CO052

7 of 15 sheets

7

PAVEMENT REPAIRS ON RUNWAY 11-29

PROPOSED CONSTRUCTION PLAN: RUNWAY 11-29
STA. 137+00 TO STA. 152+00

HANSON
Hanson Professional Services Inc.
1525 South Sixth Street
Springfield, Illinois 62703-2886
Offices Nationwide

HSI Project No.	815-06RWYD
Filename	R-121CON.DWG
Scale	1" = 30'
Date	10/31/05

LAYOUT	CCC	10/31/05
DRAWN	CCC	10/31/05
REVIEWED	CAH	01/09/06

COLES COUNTY AIRPORT AUTHORITY
COLES COUNTY MEMORIAL AIRPORT

IL. PROJ.: MTO-3551 A.I.P. PROJ.: 3-17-0066-B17

DATE	REVISION	BY