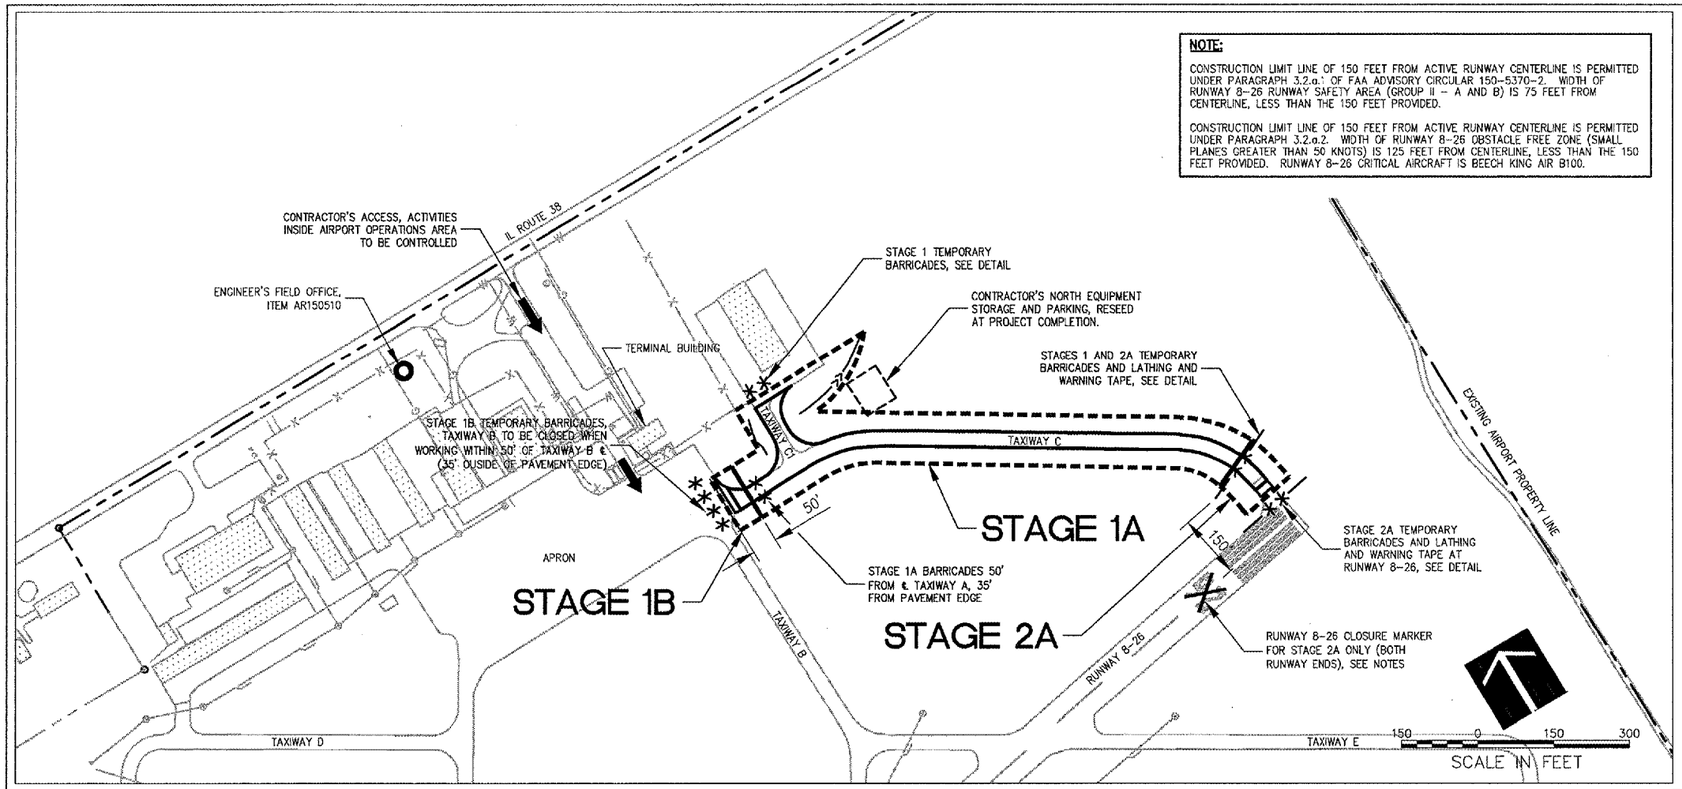

STAGES 1A, 1B AND 2A

NOTES:

- STAGE 1 TO BEGIN AT NOTICE-TO-PROCEED.
- ALL CONTRACTOR'S ACTIVITIES SHALL BE LIMITED TO THE STAGE 1 AREAS AS SHOWN.
- ALL CONSTRUCTION EQUIPMENT WILL BE LIMITED TO A HEIGHT OF 25 FEET UNLESS PRIOR APPROVAL GIVEN BY THE ENGINEER.
- SEE CONSTRUCTION AND SAFETY NOTES, SHEET 4.

THE FOLLOWING ITEMS ARE TO BE COMPLETED IN STAGE 1:

- **STAGE 1B TO START PRIOR STAGE 1A COMPLETION.**
- **STAGE 2A TO START UPON STAGE 1 COMPLETION. SEE STAGE 2 BELOW.**
- **STAGES 1A AND 1B TO BE COMPLETED SEQUENTIALLY.**
- PLACE LATHING AND WARNING TAPE AND BARRICADES AS SHOWN.
- INSTALL TEMPORARY SOIL EROSION CONTROL MEASURES AS REQUIRED.
- REMOVE EXISTING TAXIWAY C1 BITUMINOUS PAVEMENT.
- INSTALL STORM SEWER PIPE AND DRAINAGE STRUCTURES IN TAXIWAY C1 AREA.
- INSTALL GEOTEXTILE FABRIC OVER SUBGRADE IN TAXIWAY C1 AREA.
- PLACE DRAINAGE LAYER IN TAXIWAY C1 AREA.
- MILL EXISTING TAXIWAY CRACKS WITHIN STAGE 1 LIMITS.
- PLACE AGGREGATE BASE IN TAXIWAY C1 AREA.
- INSTALL UNDERDRAINS IN TAXIWAY C1 AREA.
- COMPLETE TAXIWAY PARTIAL DEPTH PATCHES WITHIN STAGE 1 LIMITS.
- OVERLAY TAXIWAY PAVEMENTS WITHIN STAGE 1 LIMITS AND CONSTRUCT TAXIWAY C1 BITUMINOUS PAVEMENTS.
- FILL SHOULDERS ALONG TAXIWAY PAVEMENT EDGES WITHIN STAGE 1 LIMITS.
- PLACE TOPSOIL, SEEDING AND MULCHING WITHIN TAXIWAY STAGE 1 LIMITS.
- PLACE TAXIWAY PAVEMENT MARKINGS AND RETROFLECTIVE TAXIWAY EDGE MARKERS WITHIN STAGE 1 LIMITS. (SEE STAGE 2 NOTES.)
- REMOVE ANY REMAINING DEBRIS AND SWEEP PAVEMENTS WITHIN ALL STAGE 1 LIMITS.
- REMOVE LATHING AND WARNING TAPE AND BARRICADES.

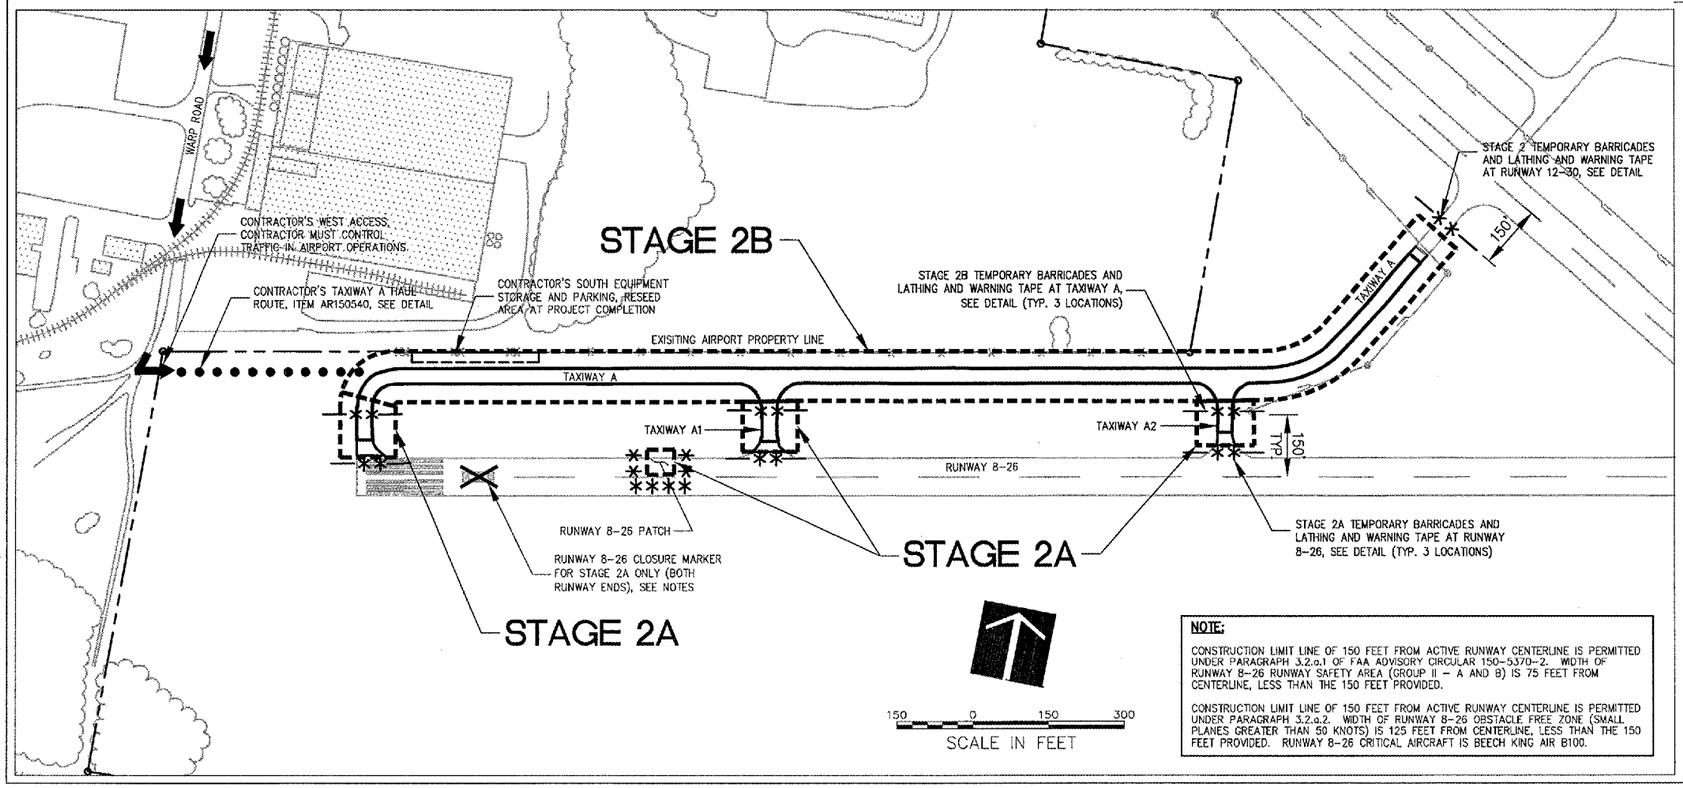

STAGES 2A (CONT.) AND 2B

NOTES:

- STAGE 2 TO BEGIN UPON COMPLETION OF STAGE 1 AND WITH APPROVAL OF THE RESIDENT ENGINEER.
- ALL CONTRACTOR'S ACTIVITIES SHALL BE LIMITED TO THE STAGE 2 AREAS AS SHOWN.
- ALL CONSTRUCTION EQUIPMENT WILL BE LIMITED TO A HEIGHT OF 25 FEET UNLESS PRIOR APPROVAL GIVEN BY THE ENGINEER.
- CONTRACTORS EQUIPMENT MAY NOT DISRUPT FLIGHT OPERATIONS ON RUNWAY 12-30.
- SEE CONSTRUCTION AND SAFETY NOTES, SHEET 4.
- **RUNWAY 8-26 TO BE CLOSED WHEN CONTRACTOR IS WORKING WITHIN 150' OF THE CENTERLINE OF RUNWAY 8-26 (STAGE 2A).**
- **STAGE 2 TO START UPON STAGE 1 COMPLETION.**
- **STAGE 2B TO START UPON STAGE 2A COMPLETION.**
- **STAGES 2A AND 2B TO BE COMPLETED SEQUENTIALLY.**

THE FOLLOWING ITEMS ARE TO BE COMPLETED IN STAGE 2A:

- CLOSE RUNWAY 8-26.
- PLACED LATHING AND WARNING TAPE AND BARRICADES AS SHOWN.
- INSTALL TEMPORARY SOIL EROSION CONTROL MEASURES AS REQUIRED.
- CONSTRUCT HAUL ROUTE.
- COMPLETE PARTIAL DEPTH PATCHES WITHIN STAGE 2A LIMITS.
- OVERLAY PAVEMENTS WITHIN STAGE 2A LIMITS.
- COMPLETE RUNWAY 8-26 PATCH
- FILL SHOULDERS ALONG PAVEMENT EDGES WITHIN STAGE 2A LIMITS.
- PLACE TOPSOIL, SEEDING AND MULCHING WITHIN STAGE 2A LIMITS.
- COMPLETE PAVEMENT MARKINGS AND RETROFLECTIVE TAXIWAY EDGE MARKERS WITHIN STAGE 2A LIMITS. **RUNWAY 8-26 TO BE CLOSED WHILE MARKING OR INSTALLING EDGE MARKERS WITHIN 150' OF THE RUNWAY 8-26 CENTERLINE.**
- REMOVE STAGE 2A LATHING AND WARNING TAPE AND BARRICADES AND SOIL EROSION CONTROL MEASURES WHEN POSSIBLE.
- REOPEN RUNWAY 8-26.

THE FOLLOWING ITEMS ARE TO BE COMPLETED IN STAGE 2B:

- PERFORM WORK AS LISTED IN STAGE 2A ABOVE.
- REMOVE HAUL ROUTE AND RESEED.

D1021

HANSON
HANSON PROFESSIONAL SERVICES INC.
815 Commerce Drive Suite 200
Oak Brook, Illinois 60523
Telephone: 630.990.3800
Fax: 630.990.3801

City of Dixon
CITY OF DIXON, ILLINOIS
Post Office Box 386
Dixon, Illinois 61021
Telephone: 815.288.1485

DIXON MUNICIPAL AIRPORT
CHARLES R. WALGREEN FIELD

OVERLAY TAXIWAYS A, A1, A2 AND C:
REMOVE AND REPLACE TAXIWAY C1

AIP PROJECT NO. 3-17-0036-B9
IDA PROJECT NO. C73-3549

No.	Drawing Issue Description	Date	By

Date
MARCH 3, 2006

Sheet Title

CONSTRUCTION STAGING PLAN

843-05B8009
Project Number

LDH	11/29/05	Layout By / Date
LDH, KLK	11/29/05	Designed By / Date
RMH	02/03/06	Reviewed By / Date
LDH	---- / ----	Drawn By

5
Sheet No.

I:\05.DBS\843\05B8009\DRAWINGS\SHEETS\05-CONSTRUCTION STAGING PLAN.DWG MAR 10, 2006 10:09AM KLK