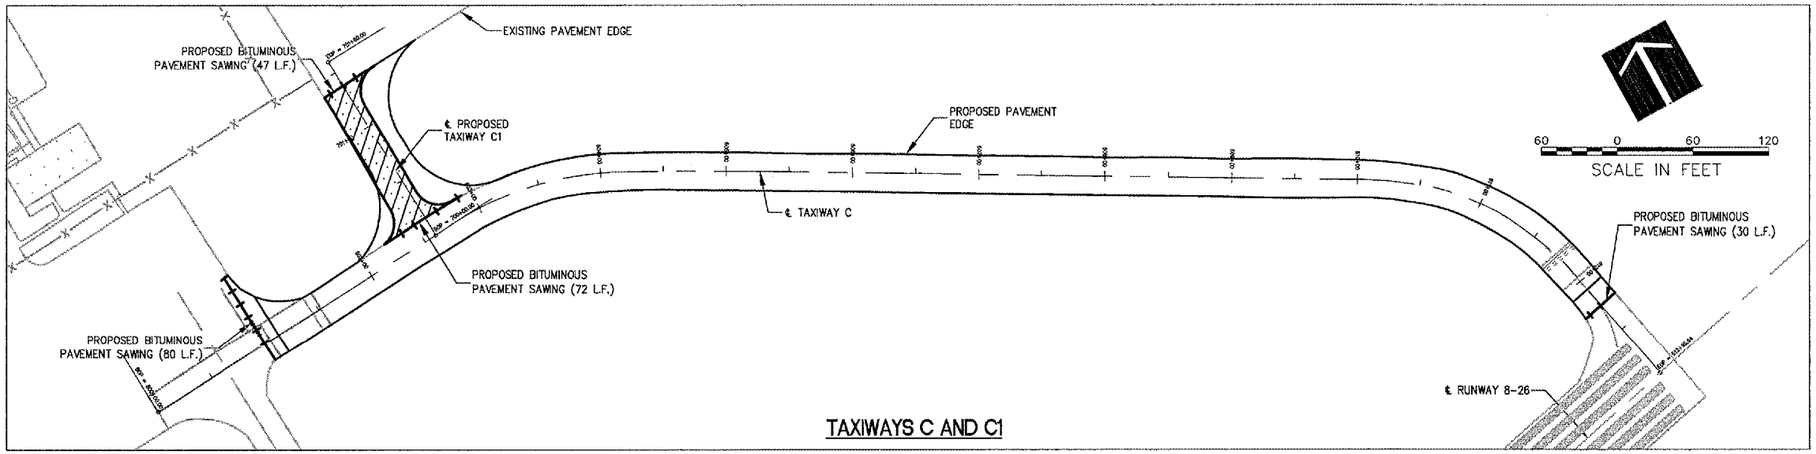

TAXIWAYS C AND C1

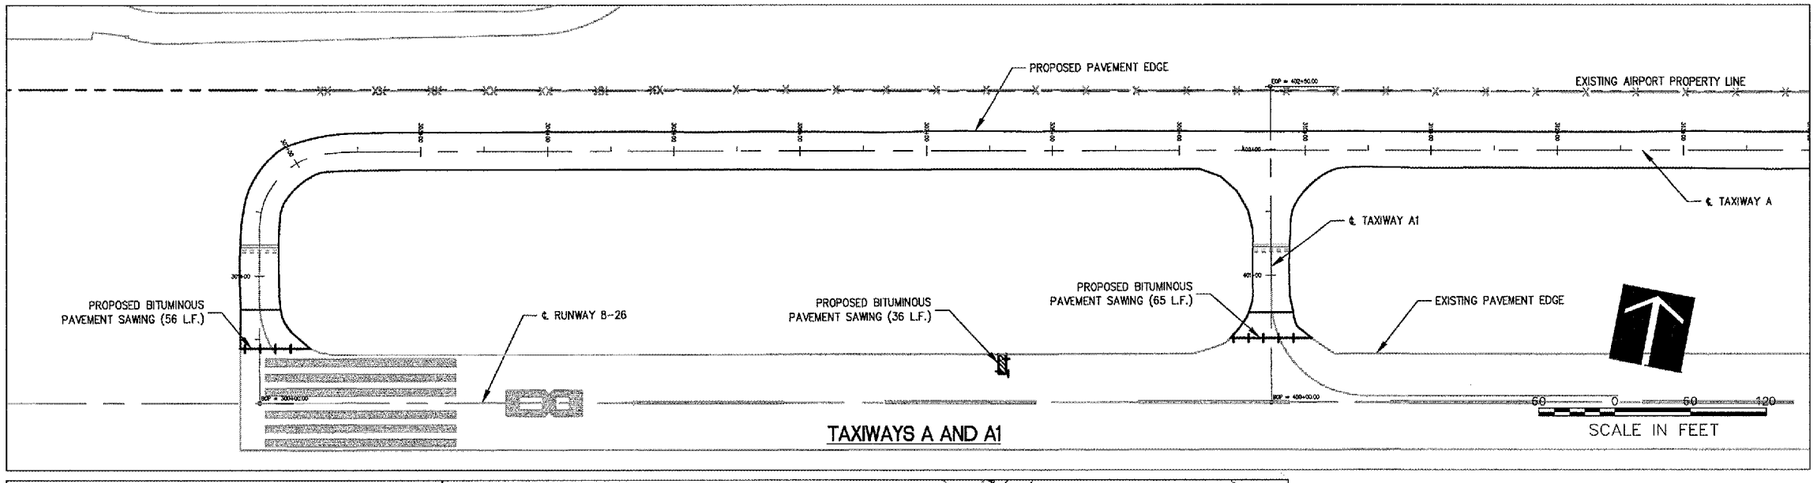

TAXIWAYS A AND A1

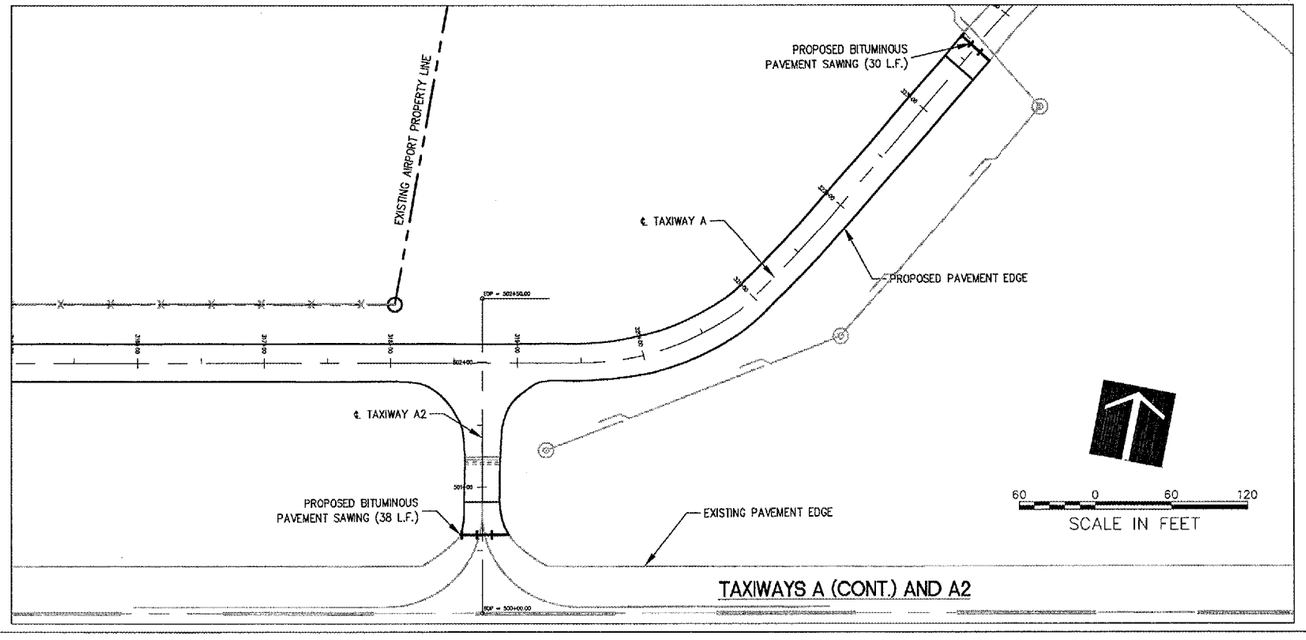

TAXIWAYS A (CONT.) AND A2

LEGEND

- BITUMINOUS PAVEMENT SAWING, ITEM AR401665 (454 L.F.)
- BITUMINOUS PAVEMENT REMOVAL, PAID AS UNCLASSIFIED EXCAVATION, ITEM AR152410 (41 C.Y.)
- REMOVE AND REPLACE BITUMINOUS PAVEMENT, ITEM AR401910 (10 S.Y.)

NOTES:

1. CONTRACTOR IS TO HAND REMOVE PAVEMENT AT EXISTING BITUMINOUS PAVEMENT JOINTS TO PROTECT PAVEMENTS FROM DAMAGE.
2. **CONTRACTOR TO PROTECT ADJACENT BITUMINOUS PAVEMENT NOT BEING REMOVED.**

DI021

HANSON
HANSON PROFESSIONAL SERVICES INC.
815 Commerce Drive Suite 200
Oak Brook, Illinois 60523
Telephone: 630.990.3800
Fax: 630.990.3801

City of Dixon
CITY OF DIXON, ILLINOIS
Post Office Box 386
Dixon, Illinois 61021
Telephone: 815.288.1485

DIXON MUNICIPAL AIRPORT
CHARLES R. WALGREEN FIELD

OVERLAY TAXIWAYS A, A1, A2 AND C:
REMOVE AND REPLACE TAXIWAY C1

AIP PROJECT NO. 3-17-0036-B9
IDA PROJECT NO. C73-3549

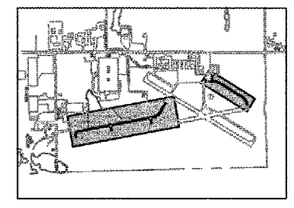

KEY PLAN

No.	Drawing Issue Description	Date	By

Date
MARCH 3, 2006
Sheet Title

SAWCUT AND PAVEMENT REMOVAL PLAN

843-05B8009
Project Number
LDH 12/06/05
Layout By Date
LDH, KLK 12/06/05
Designed By Date
RMH 02/03/06
Reviewed By Date
LDH | --- | ---
Drawn By
Sheet No.
9

I:\05JOBS\00843\05B8009\DRAWINGS\SHEETS\09-SAWCUT & PVMT REM.DWG MAR 10, 2006 10:09AM KLK