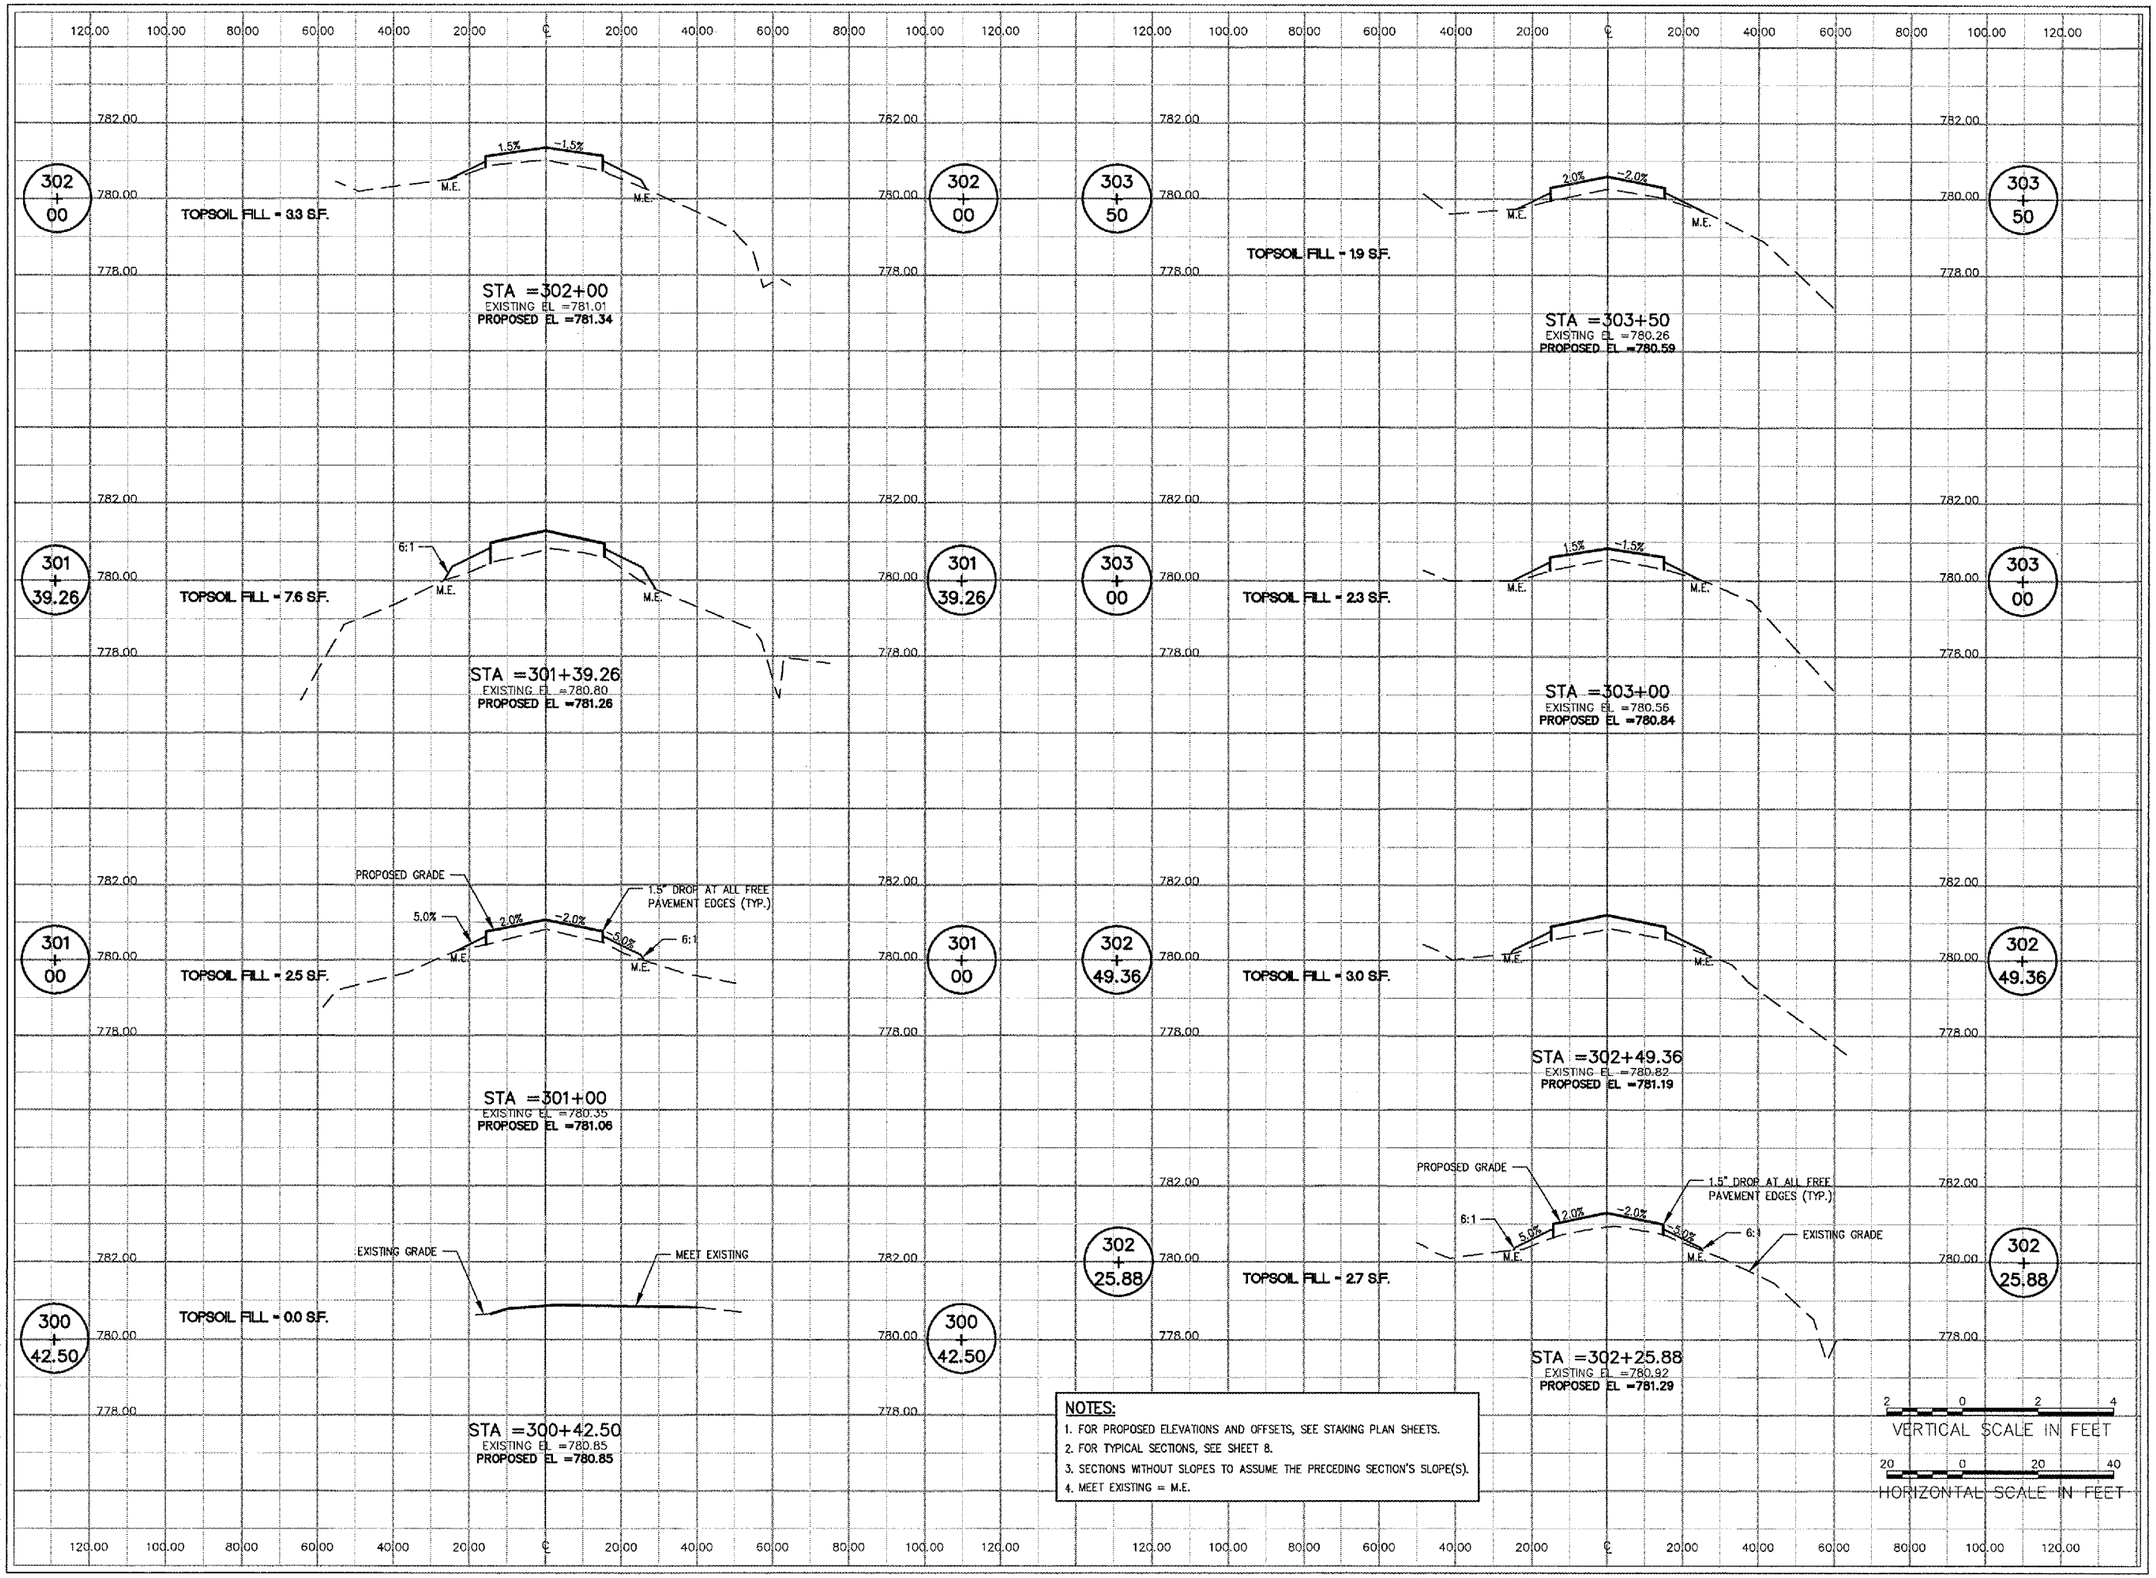

NOTES:

1. FOR PROPOSED ELEVATIONS AND OFFSETS, SEE STAKING PLAN SHEETS.
2. FOR TYPICAL SECTIONS, SEE SHEET 8.
3. SECTIONS WITHOUT SLOPES TO ASSUME THE PRECEDING SECTION'S SLOPE(S).
4. MEET EXISTING = M.E.

D1021

HANSON

HANSON PROFESSIONAL SERVICES INC.

815 Commerce Drive Suite 200
Oak Brook, Illinois 60523
Telephone: 630.990.3800
Fax: 630.990.3801

City of Dixon

CITY OF DIXON, ILLINOIS

Post Office Box 386
Dixon, Illinois 61021
Telephone: 815.288.1485

DIXON MUNICIPAL AIRPORT
CHARLES R. WALGREEN FIELD

OVERLAY TAXIWAYS A, A1, A2 AND C:
REMOVE AND REPLACE TAXIWAY C1

AIP PROJECT NO. 3-17-0036-B9
IDA PROJECT NO. C73-3549

No.	Drawing Issue Description	Date	By

Date

MARCH 3, 2006

Sheet Title

CROSS SECTIONS TAXIWAY A STA. 300+42.50 THRU STA. 303+50

843-0588009	Project Number
LDH	10/31/05 Layout By / Date
LDH, KLK	10/31/05 Designed By / Date
RMH	02/03/06 Reviewed By / Date
LDH	Drawn By

29

Sheet No.

I:\05ACAD\843\0588009\ARMNCS\SHEETS\29-CROSS SECTIONS TXWY A.DWG MAR 10, 2006 10:19AM KLK