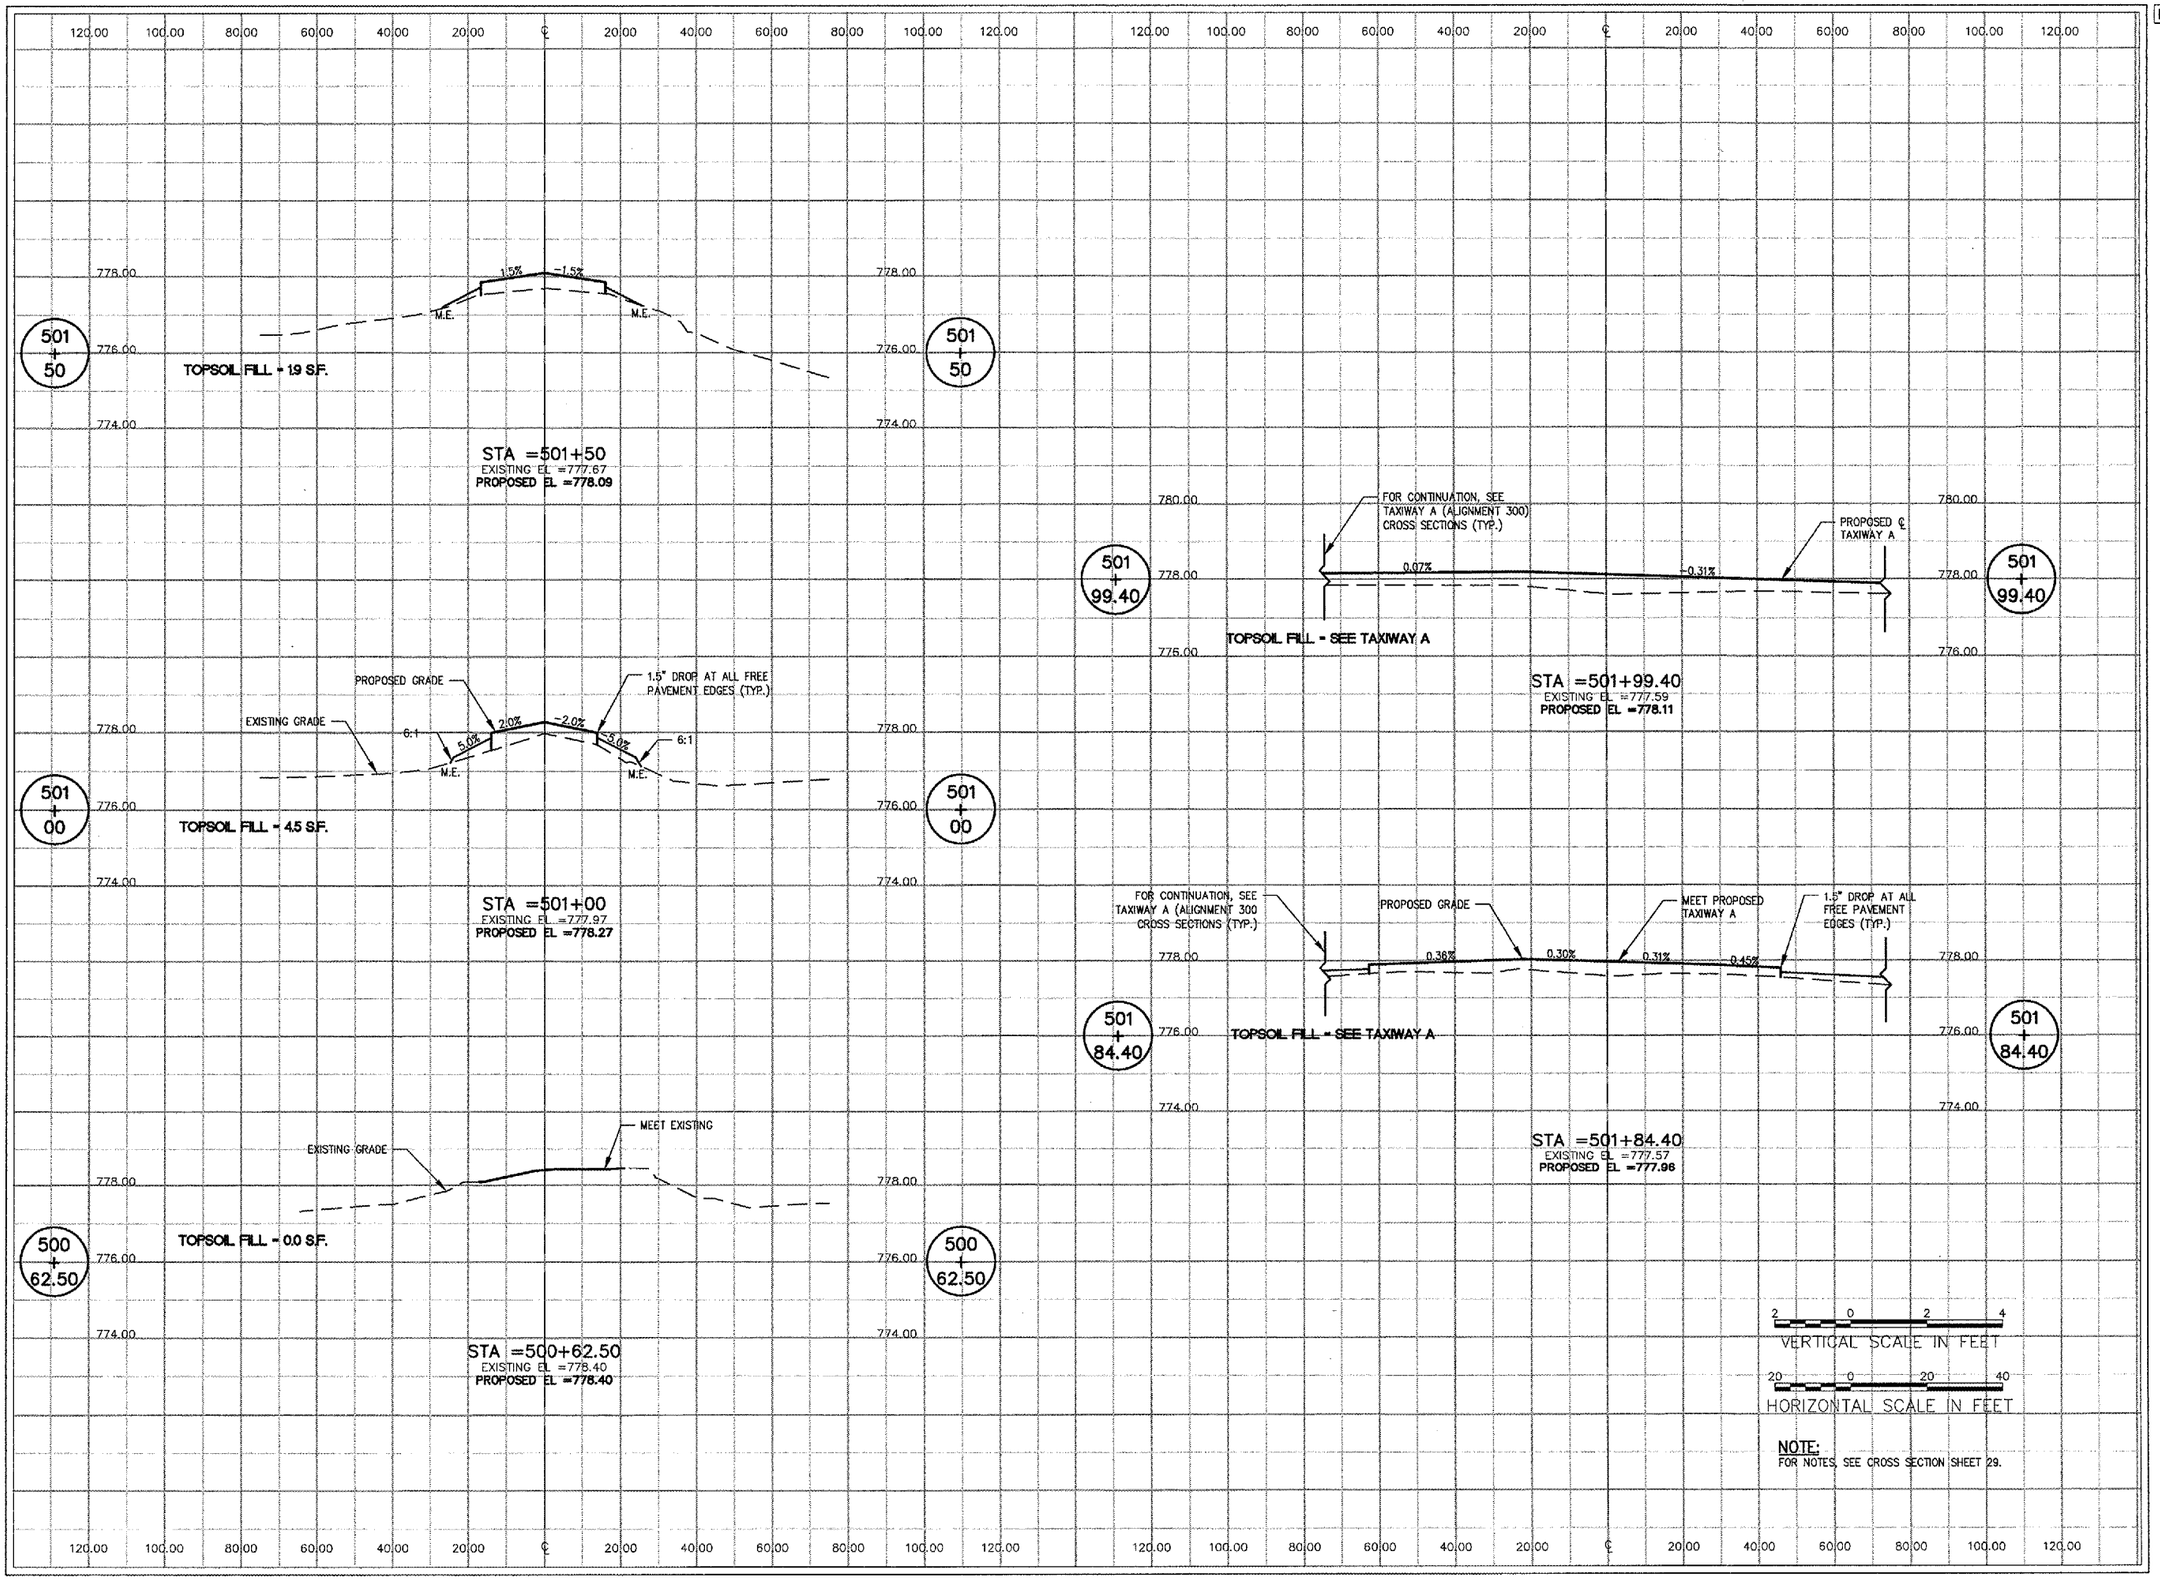

NOTE:
FOR NOTES, SEE CROSS SECTION SHEET 29.

DI021

HANSON
HANSON PROFESSIONAL SERVICES INC.

815 Commerce Drive Suite 200
Oak Brook, Illinois 60523
Telephone: 630.990.3800
Fax: 630.990.3801

City of Dixon

CITY OF DIXON, ILLINOIS

Post Office Box 386
Dixon, Illinois 61021
Telephone: 815.288.1485

DIXON MUNICIPAL AIRPORT
CHARLES R. WALGREEN FIELD

OVERLAY TAXIWAYS A, A1, A2 AND C:
REMOVE AND REPLACE TAXIWAY C1

AIP PROJECT NO. 3-17-0036-B9
IDA PROJECT NO. C73-3549

No.	Drawing Issue Description	Date	By

Date
MARCH 3, 2006

Sheet Title

CROSS SECTIONS TAXIWAY A2 STA. 500+62.50 THRU STA. 501+99.40

843-05B8009
Project Number

LDH 10/31/05
Layout By Date

LDH, KLK 10/31/05
Designed By Date

RMH 02/03/06
Reviewed By Date

LDH
Drawn By

36
Sheet No.

I:\05285\08043\05B8009\DRAWINGS\SHEETS\36-CROSS SECTIONS TXWY A2.DWG MAR 10, 2006 10:19AM KLK