TR003

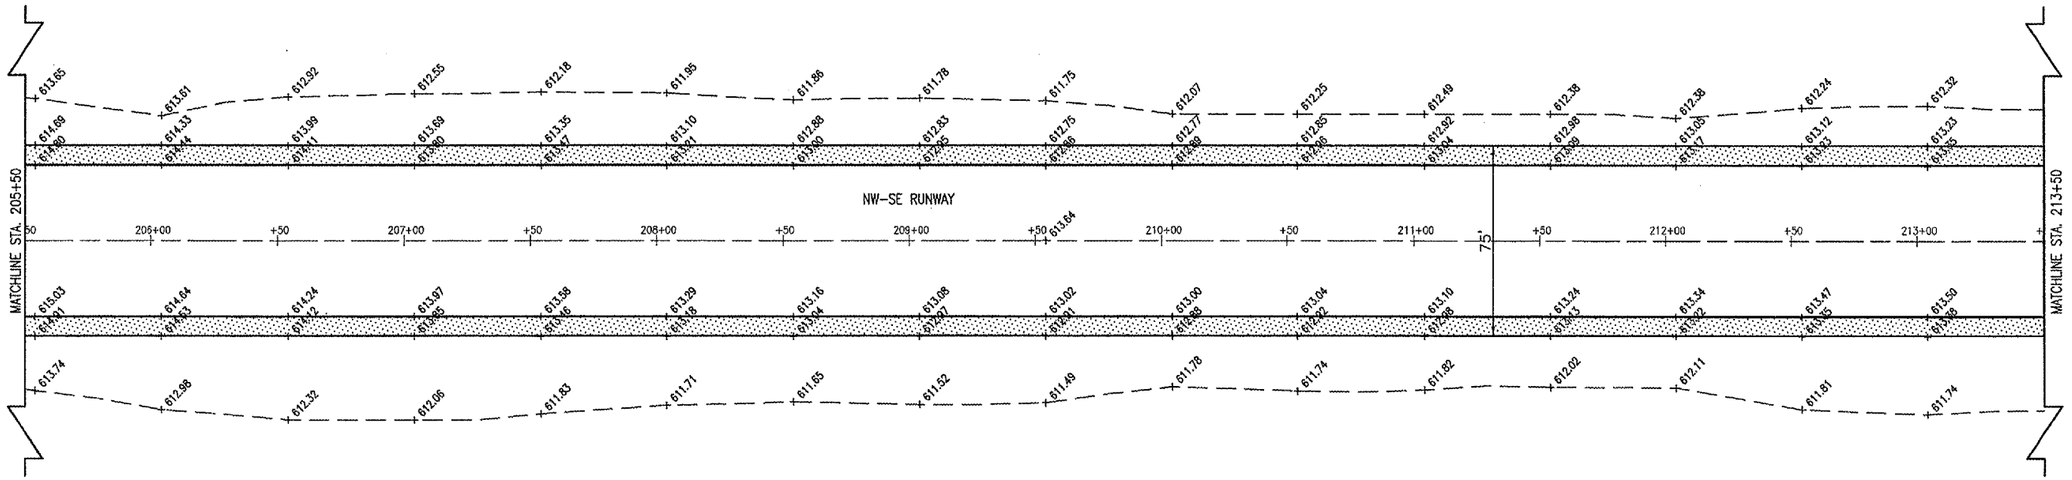

LEGEND

- EXISTING PAVEMENT
- PROPOSED PAVEMENT WIDENING
- +(611.63) EXISTING ELEVATION
- +611.63 PROPOSED ELEVATION
- PROPOSED GRADING AND SEEDING LIMITS

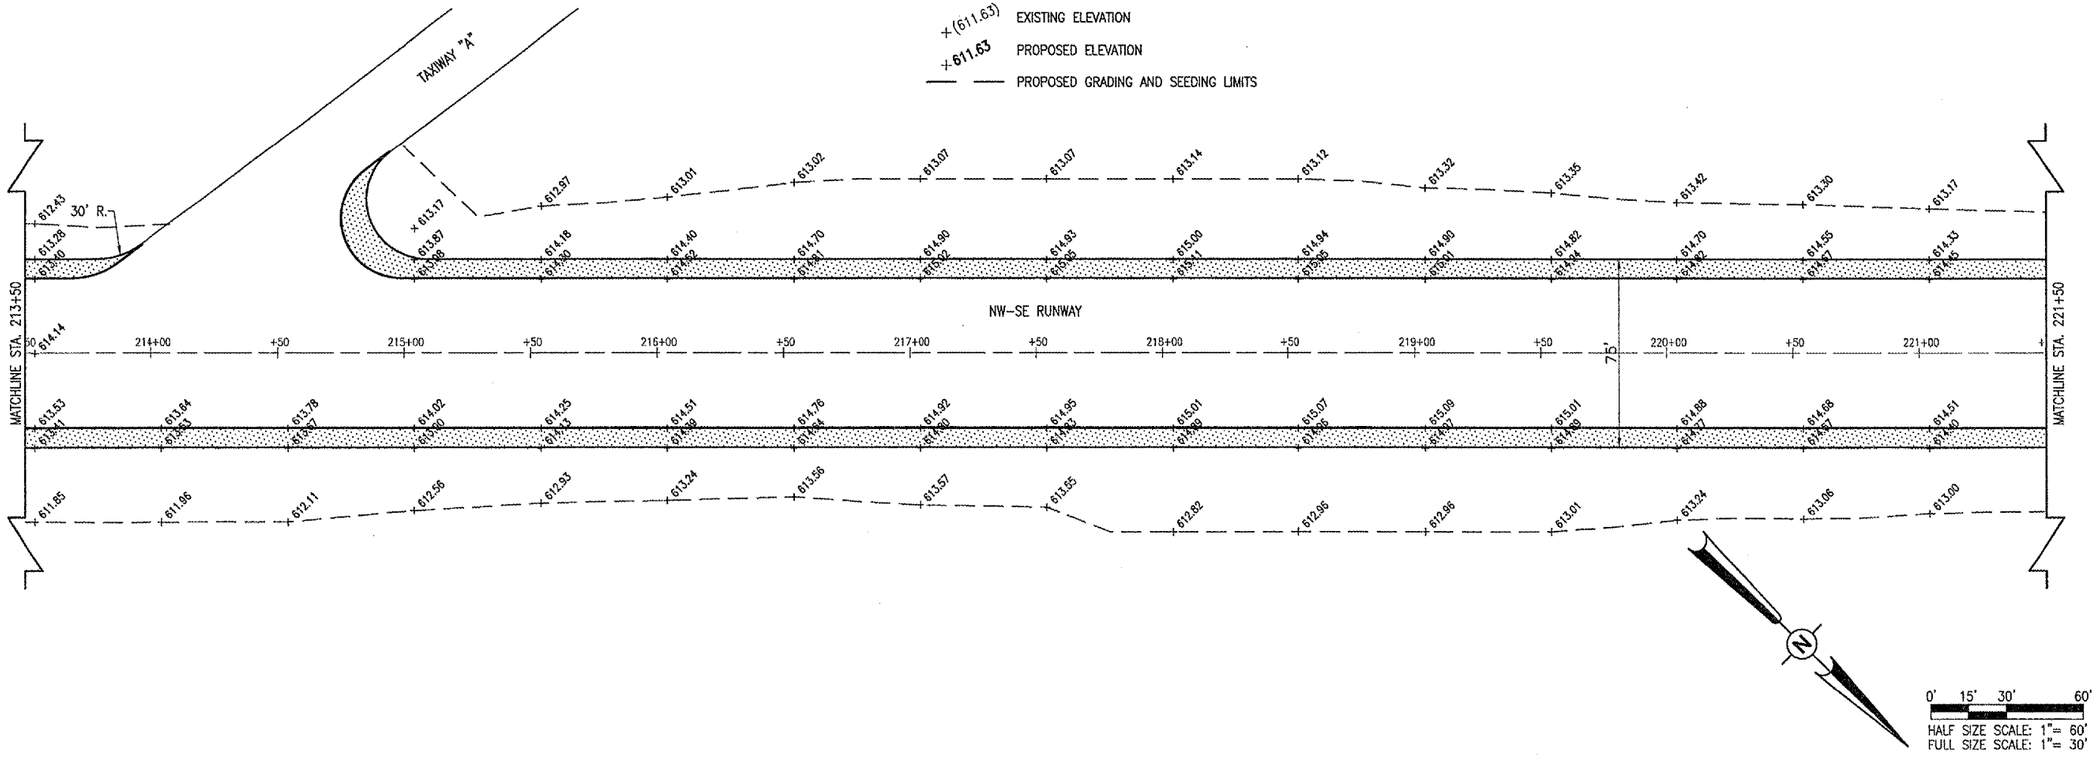

DATE	REVISION	BY

TRI-TOWNSHIP AIRPORT
SAVANNA, CARROLL COUNTY
ILLINOIS

IL. PROJ.: SFY-3538 A.I.P. PROJ.: 3-17-0091-B12

HSI Project No. 826-06RNYD 0800
Filename R-19ISTK.DWG
Scale 1"=30'
Date 10/28/05

LAYOUT	B.A.K.	10/28/05
DRAWN	B.A.K.	10/28/05
REVIEWED	C.A.H.	01/12/06

HANSON
Hanson Professional Services Inc.
1525 South Sixth Street
Springfield, Illinois 62703-2886
Offices Nationwide

PROPOSED WIDENING
OF RUNWAY 13/31

PROPOSED
STAKING PLAN
STA. 205+50 TO STA. 221+50

9

MAR 29, 2006 10:52 AM CAH
I:\AIRPORTS\SAVANNA\826-06RNY\AIRPORT\SHEETS\R-19ISTK.DWG - STA. 205+50 TO STA. 221+50