ORIGINAL SURVEY		BY	DATE
NOTE BOOK	SURVEYED		
	PLOTTED		
	TEMPLATE		
	AREAS		
NO.	AREAS CHECKED		

FINAL SURVEY		BY	DATE
NOTE BOOK	SURVEYED		
	PLOTTED		
	TEMPLATE		
	AREAS		
NO.	AREAS CHECKED		

CTE ENGINEERS
CONSOLE TOWNSEND ENVIRONMENTAL ENGINEERS, INC.

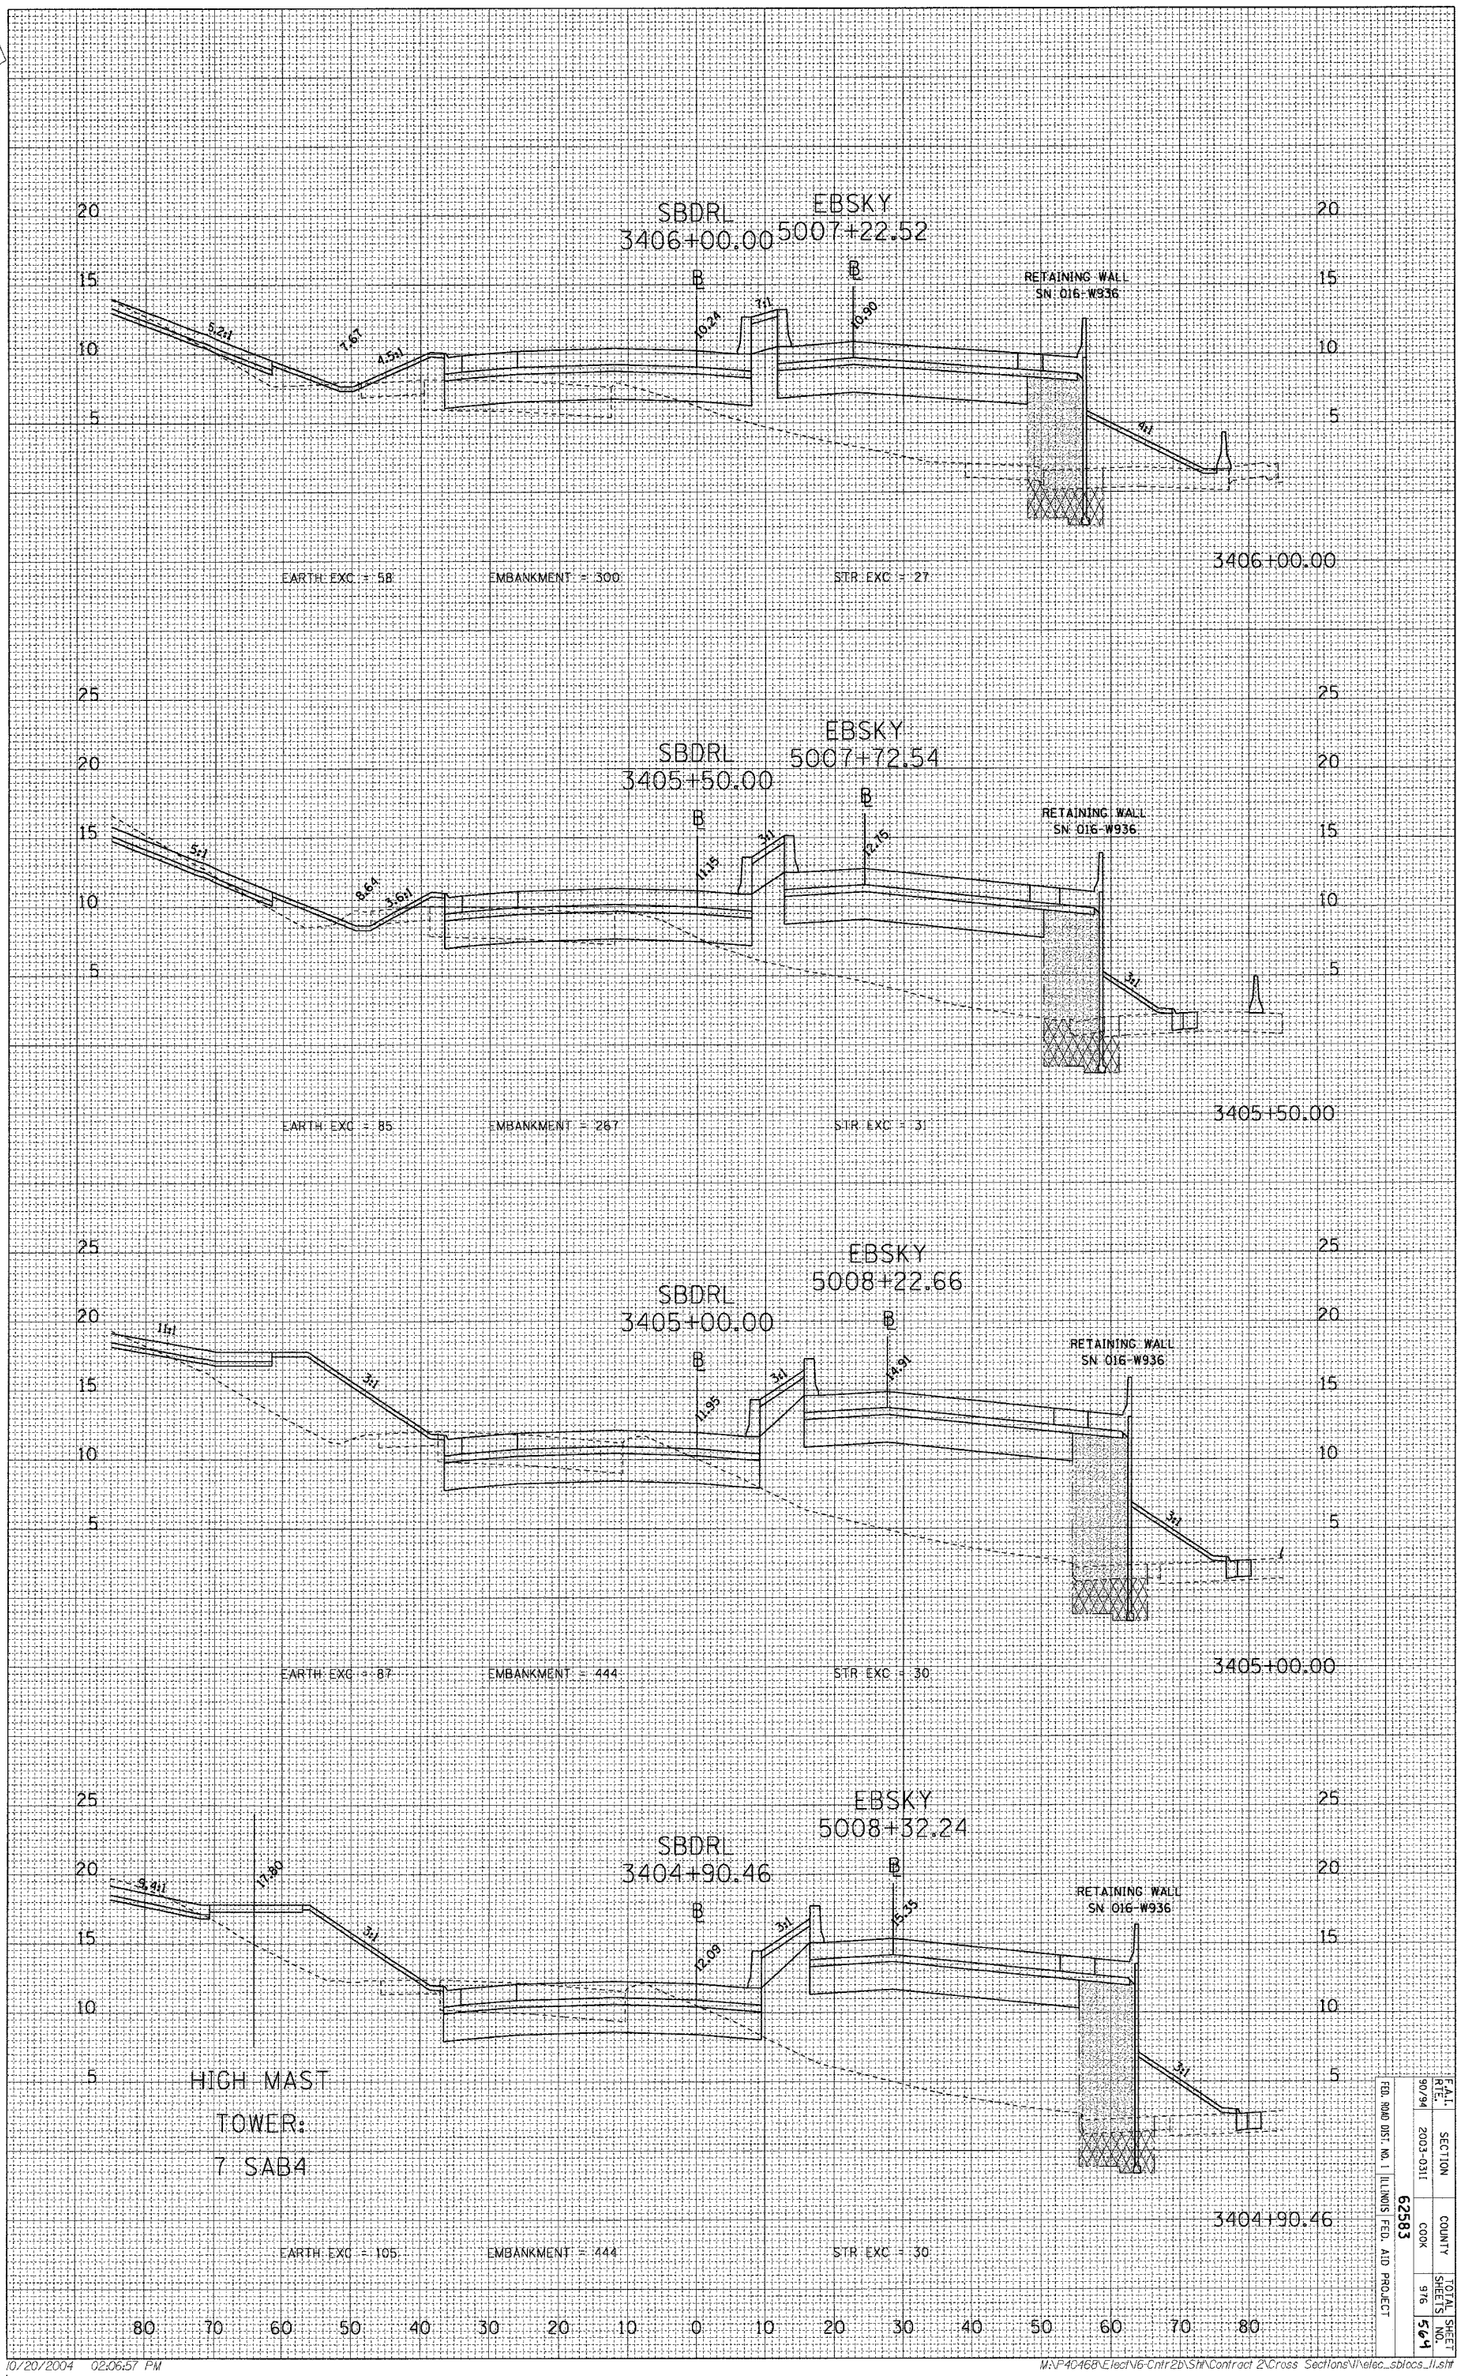

F.A.I. RTE.	SECTION	COUNTY	TOTAL SHEETS	SHEET NO.
90/94	2003-0311	COOK	976	564

FED. ROAD DIST. NO. 1 ILLINOIS FED. AID PROJECT

62583

SBDRL - I-90 (SKYWAY) & 67th ST TO WENTWORTH AVE

10/20/2004 02:06:57 PM

M:\P40468\Elect\16-Cntr2b\Sht\Contract 2\Cross Sections\11elec_sblocs_11.sht