F.A.P RTE.	SECTION	COUNTY	TOTAL SHEETS	SHEET NO.
317	*	LIVINGSTON	205	153

STA. 310+50.00 TO STA. 310+80.00

CONTRACT NO. 66261

* 25 RS-2 & 26 RS-4

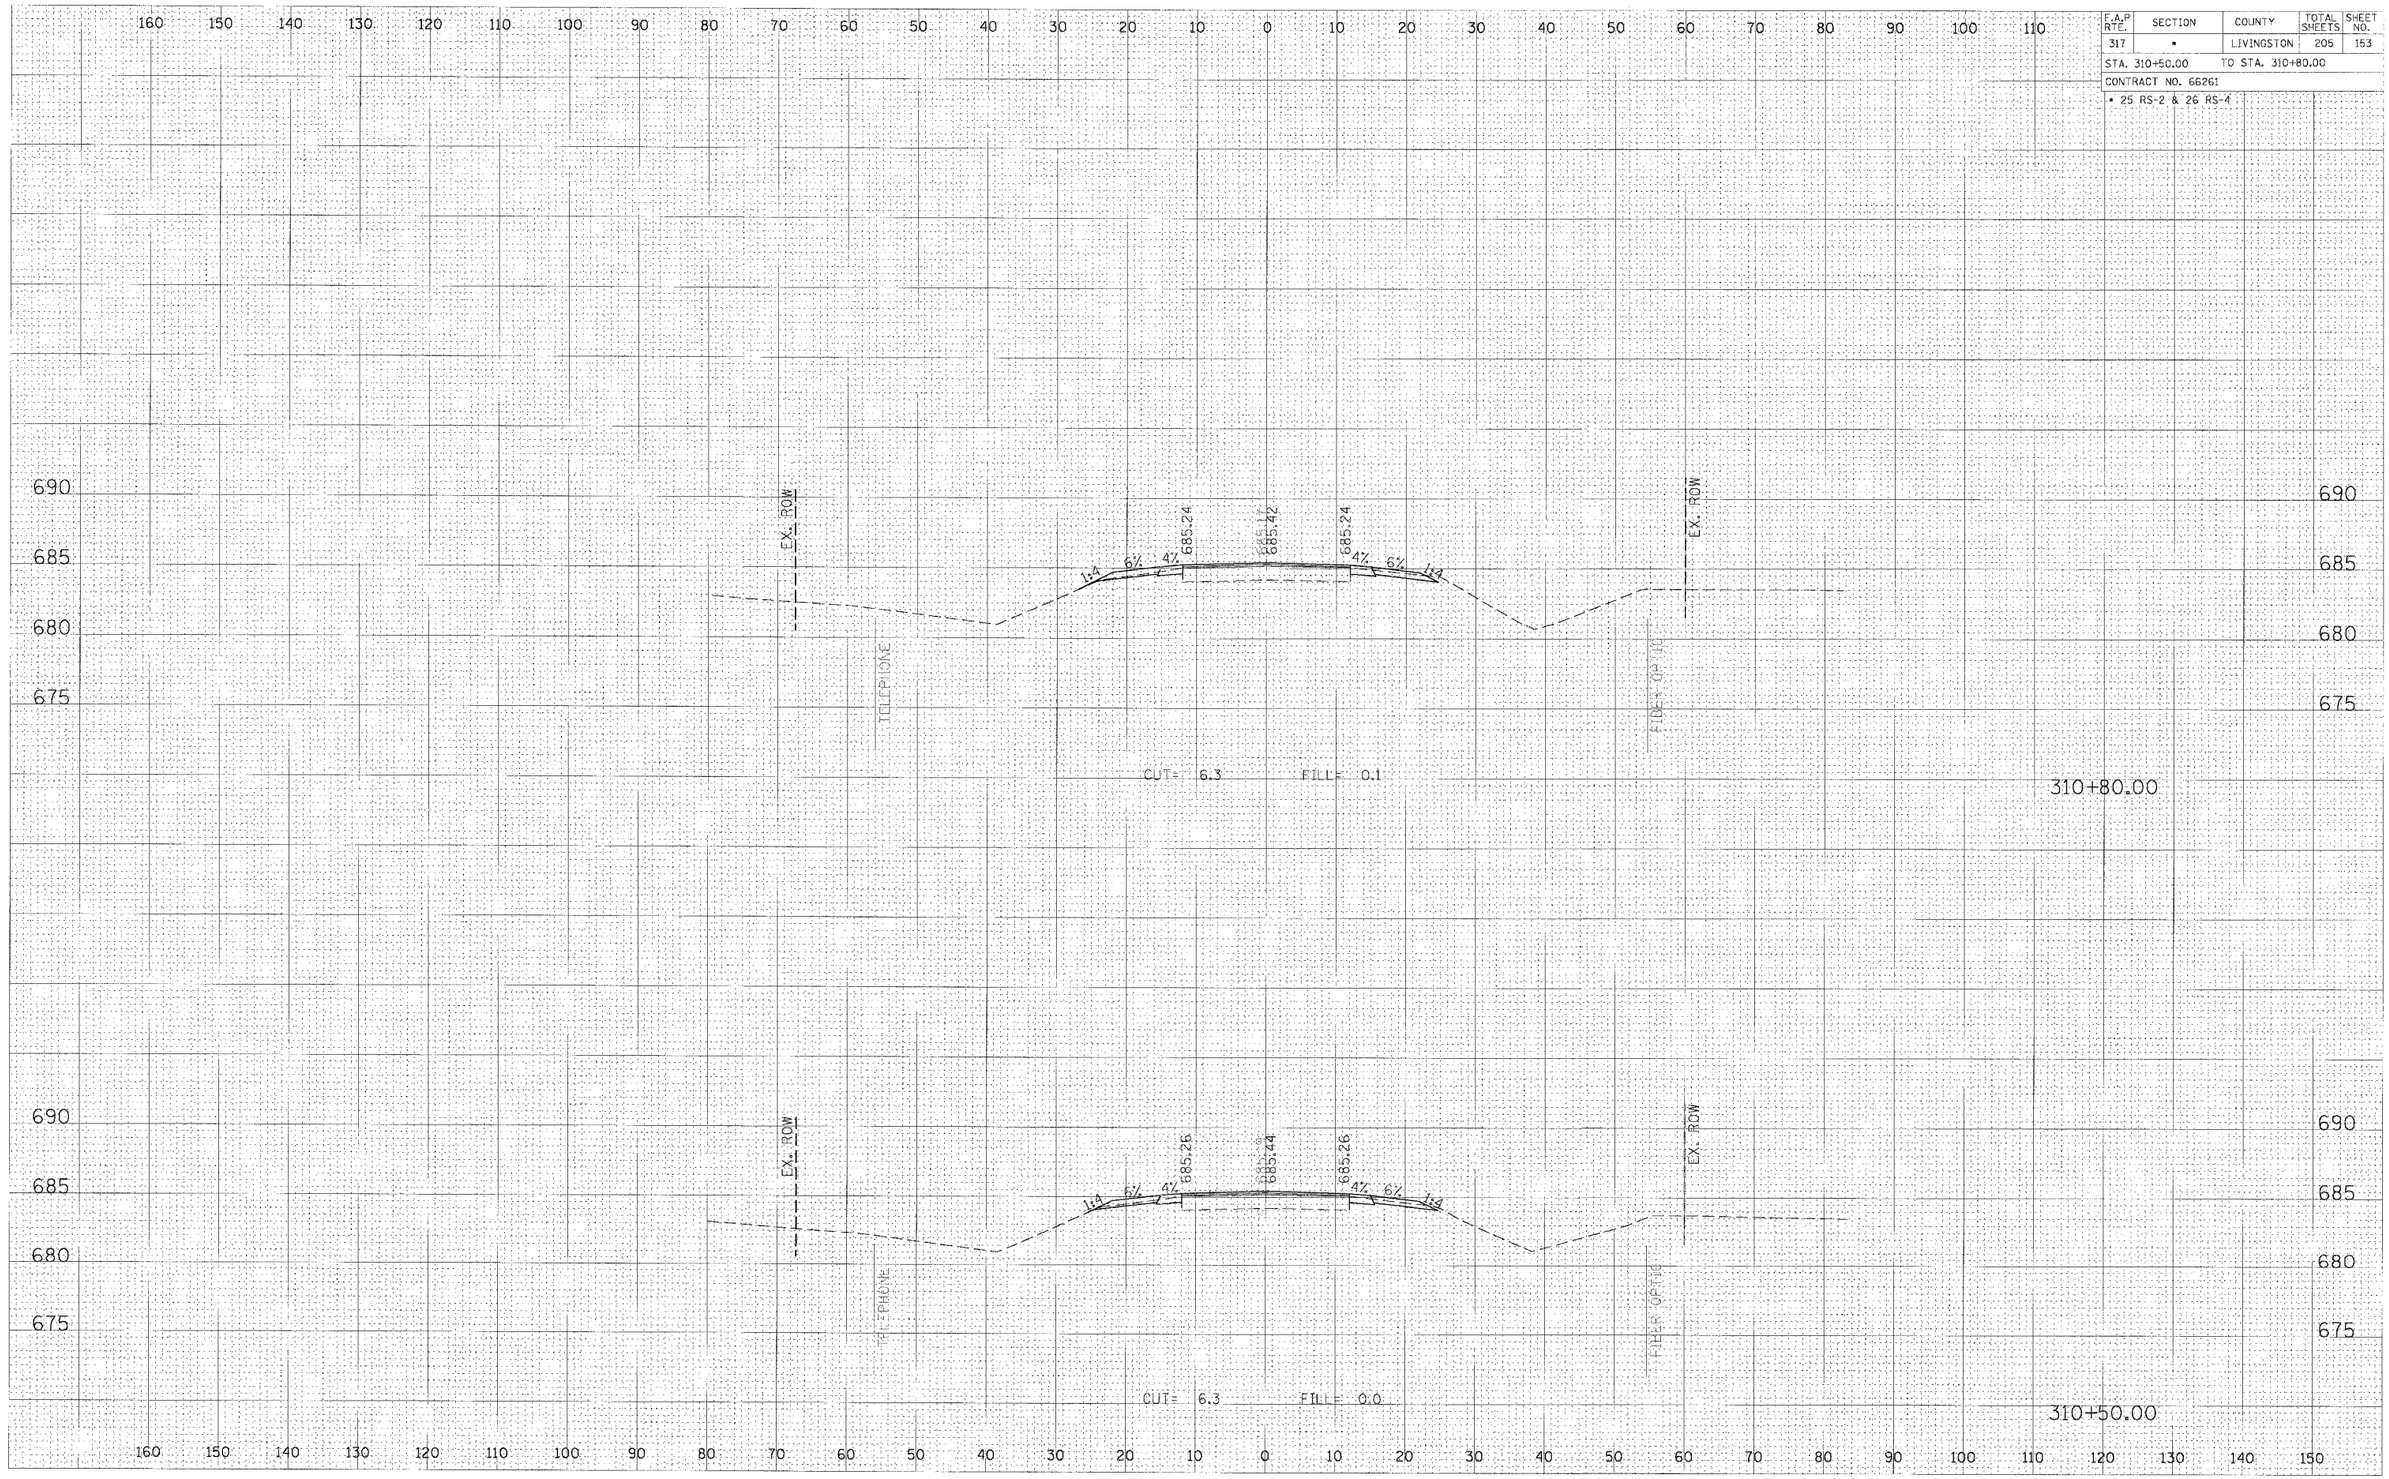

CROSS SECTION, STA 310+50.00 TO 310+80.00, FAP 317 (US ROUTE 24)

FINAL SURVEY	SURVEYED	BY	DATE
	PLOTTED		
NOTE BOOK	TRAVERSE		
NO.	AREAS		
	AREAS CHECKED		

ORIGINAL SURVEY	SURVEYED	BY	DATE
	PLOTTED		
NOTE BOOK	TRAVERSE		
NO.	AREAS		
	AREAS CHECKED		